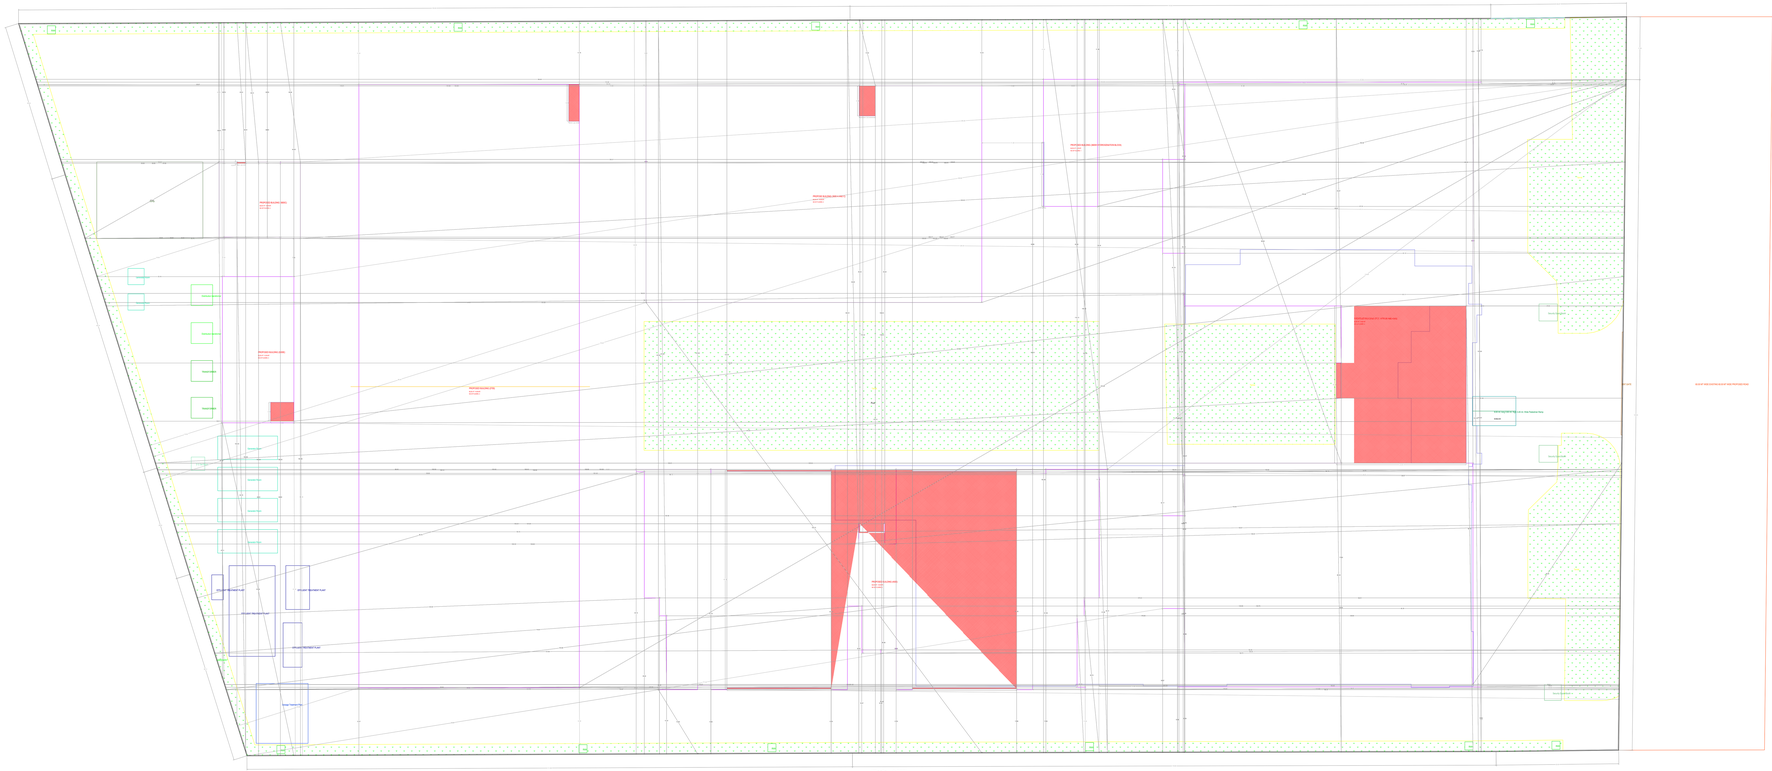
PROPOSED BUILDING (GROUND FLOOR)
PROPOSED BUILDING (FIRST FLOOR)
PROPOSED BUILDING (SECOND FLOOR)
PROPOSED BUILDING (STP)
PROPOSED BUILDING (SWIMMING POOL & PUMP ROOM)
PROPOSED BUILDING (GUARD ROOM)
PROPOSED BUILDING (TRANSFORMER)
PROPOSED BUILDING (GENSET & TRANSFORMER ROOM)
PROPOSED BUILDING (GENSET & TRANSFORMER ROOM)
PROPOSED BUILDING (GUARD ROOM)
PROPOSED BUILDING (GUARD ROOM)
PROPOSED BUILDING (GUARD

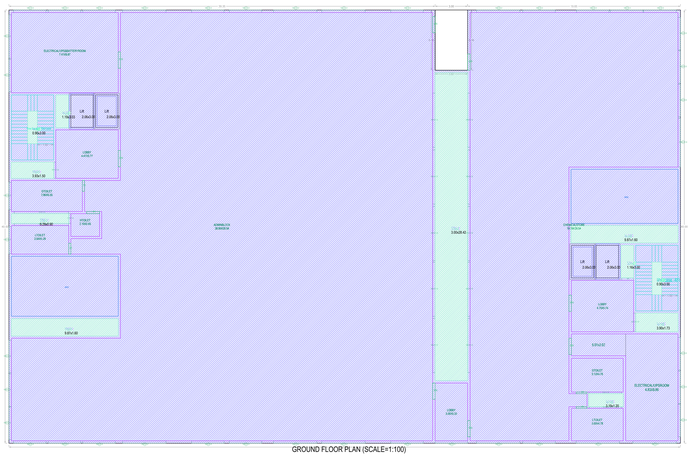
ELECTRICAL/GENERATOR ROOM
LIFT MACHINE ROOM
LIFT
LIFT
LOBBY
STAIRCASE
STAIRCASE
LIFT
LIFT
LOBBY
LIFT
LIFT
LOBBY
LIFT
LIFT
LOBBY

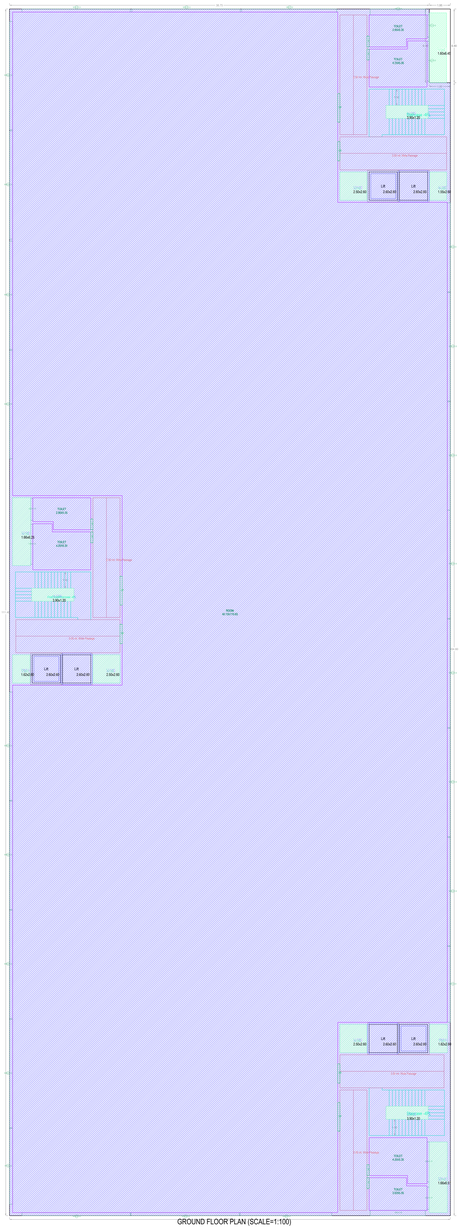

GROUND FLOOR PLAN (SCALE=1:100)

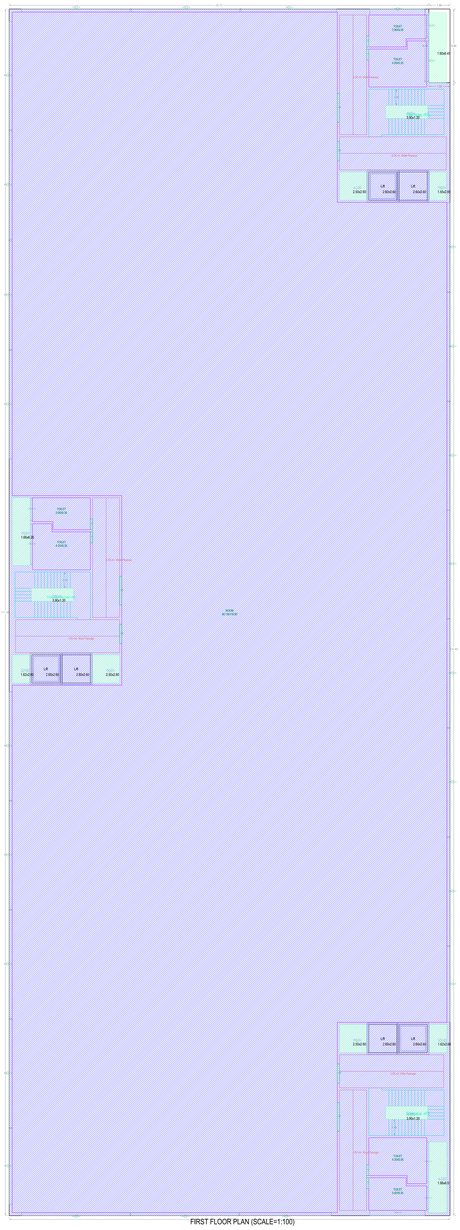

FIRST FLOOR PLAN (SCALE=1:100)

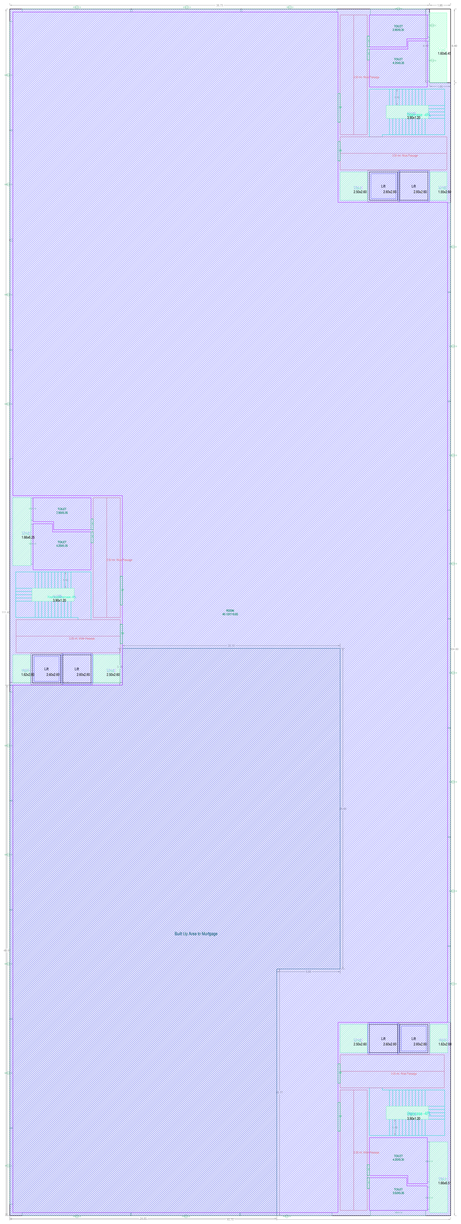

SECOND FLOOR PLAN (SCALE=1:100)

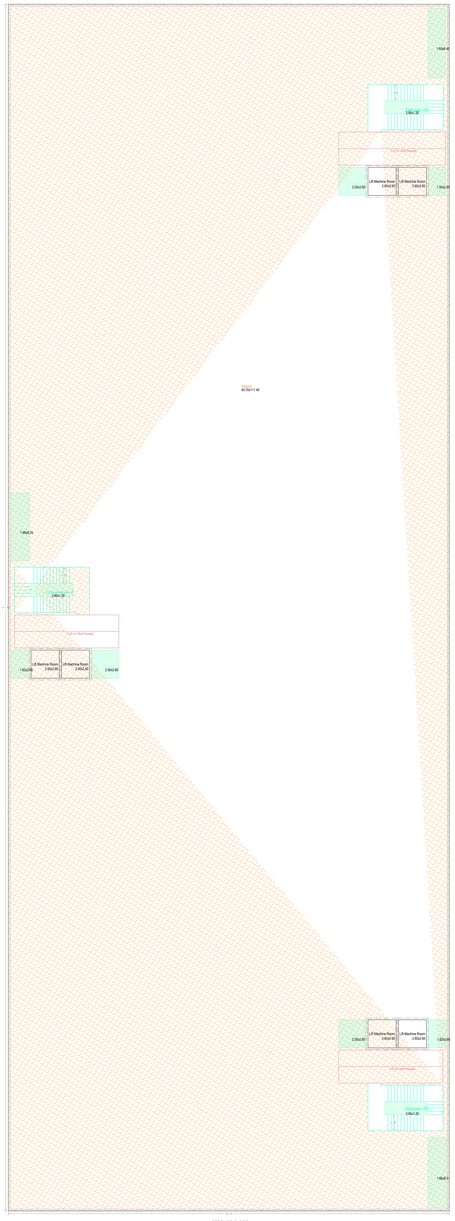

TERRACE FLOOR
PLAN
(SCALE=1:100)

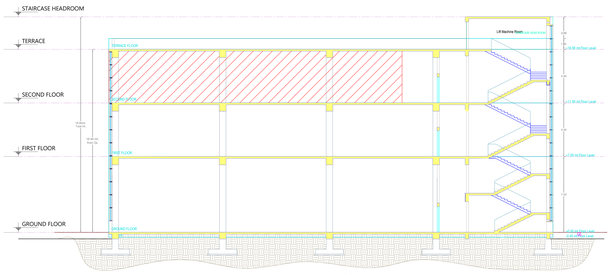

Section

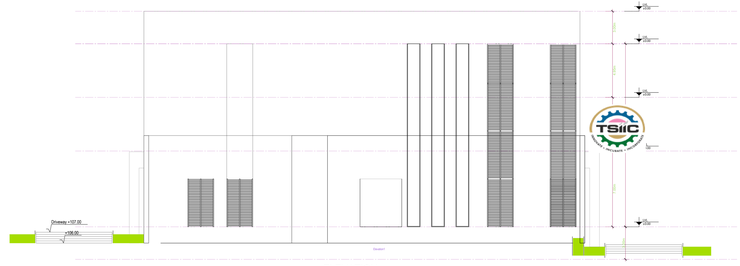

ELEVATION

Name :
KETAKANT
THULCHIYA
Date :
Designation :
Executive
Engineer
Date : 09-Sep-
2022, 17:
19:42

BUILDING PROPOSED BUILDING (2700)

FLOOR NAME	TOTAL BUA	EXIST BUA	PROP BUA	DEDUCTIONS	EXIST. NET BUA	NET BUA
GROUND FLOOR	4533.98	4520.62	13.36	77.54	4455.44	2.94
FIRST FLOOR	4533.98	4520.62	13.36	77.54	4455.44	2.94
SECOND FLOOR	4533.98	4520.62	13.36	77.54	4455.44	2.94
TERRACE FLOOR	0.00	0.00	0.00	0.00	0.00	0.00
TOTAL	13601.94	13561.86	40.08	232.62	13366.32	8.82
TOTAL NO OF BLDG	1	1	1	1	1	1
TOTAL	13601.94	13561.86	40.08	232.62	13366.32	8.82

SCHEDULE OF JOINERY

BUILDING NAME	NAME	L X H	NOS
PROPOSED BUILDING (2700)	D	1.00 X 2.10	15
PROPOSED BUILDING (2700)	DD	1.75 X 2.10	59
PROPOSED BUILDING (2700)	DF	1.00 X 2.10	25

SCHEDULE OF JOINERY

BUILDING NAME	NAME	L X H	NOS
PROPOSED BUILDING (2700)	W10	10.00 X 2.00	34
PROPOSED BUILDING (2700)	V22	2.24 X 2.10	28
PROPOSED BUILDING (2700)	V26	2.60 X 2.10	39
PROPOSED BUILDING (2700)	V30	5.10 X 2.00	36
PROPOSED BUILDING (2700)	W7	7.00 X 2.00	36
PROPOSED BUILDING (2700)	W9	8.21 X 2.00	33
PROPOSED BUILDING (2700)	W10	8.48 X 2.00	33
PROPOSED BUILDING (2700)	W6	6.19 X 2.00	33

Project Title	
PLAN SHOWING THE PROPOSED PLOT NO. SURVEY NO. 343/P3 BELONGING TO. Mr.Ms.Mrs MEDICAL EQUIPE	Industrial Machine Mafatgir
BELONGING TO. Mr.Ms.Mrs m/s Finale Limited	G.V. Research Cent
REF BY :	G.V. Research Centers Private Limited
LICENCE NO. : 3/841/08	APPROVAL NO.
DATE : 11.08.2022	SHEET NO. : 1 / 13
Building Plan Details	MANAGR. NO. : BOS/5/4302

OWNER'S NAME AND SIGNATURE	
BUILDER'S NAME AND SIGNATURE	
ARCHITECT'S NAME AND SIGNATURE	
STRUCTURAL ENGINEER'S NAME AND SIGNATURE	

Note: All dimensions are in meters.

ISO_full_bleed_A4(0_(1682.00_x_2378.00_MM)

Project Title	
PLAN SHOWING THE PROPOSED PLOT NO. SURVEY NO. VILLAGE/ MEDCHAL DISTRICT BELONGING TO M/s.Mis.Mrs ies Private Limited	Industrial 342(P)3 Medchal-Malkajgiri G.V. Research Cent
REP BY :	G.V. Research Centers Private Limited
LICENCE NO : 3861/08	APPROVAL NO.
DATE : 11.08.2022	SHEET NO : 4 / 10
Building Plan Details	MANDAL NO : 9(355)/16/2022

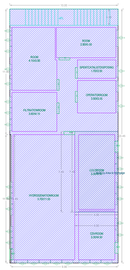

GROUND FLOOR PLAN
(SCALE=1:100)

TERRACE FLOOR
PLAN
(SCALE=1:100)

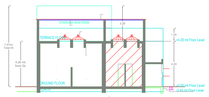

Section

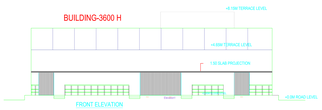

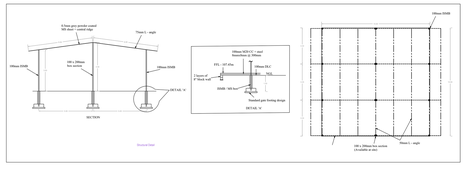

BUILDING: PROPOSED BUILDING (3600H HYDROGENATION BLOCK)

FLOOR NAME	TOTAL BUA	EXIST BUA	PROP BUA	DEDUCTIONS #COZO	EXIST NET BUA	NET BUA ABS
GROUND FLOOR	234.00	233.32	1.19	0.00	233.32	1.19
TERRACE FLOOR	31.19	0.00	31.19	31.19	0.00	0.00
TOTAL	265.88	233.32	32.37	31.19	233.32	1.19
TOTAL NO OF BLDG	1					
TOTAL	265.88	233.32	32.37	31.19	233.32	1.19

SCHEDULE OF JOINERY

BUILDING NAME	NAME	L X H	NOS
PROPOSED BUILDING (3600H HYDROGENATION BLOCK)	BDY	1.00 X 2.10	01

SCHEDULE OF JOINERY

BUILDING NAME	NAME	L X H	NOS
PROPOSED BUILDING (3600H HYDROGENATION BLOCK)	WY	0.75 X 2.00	01
PROPOSED BUILDING (3600H HYDROGENATION BLOCK)	WY	1.00 X 2.00	01
PROPOSED BUILDING (3600H HYDROGENATION BLOCK)	WYB	1.00 X 2.00	01

Name :
AJITHKUMAR
THALICHIRA
VEETIL
Designation :
Executive
Officer
Date : 05-Sep-
2022 17
:51:42

OWNER'S NAME AND SIGNATURE
BUILDER'S NAME AND SIGNATURE
ARCHITECT'S NAME AND SIGNATURE
STRUCTURAL ENGINEER'S NAME AND SIGNATURE

Note: All dimensions are in meters.

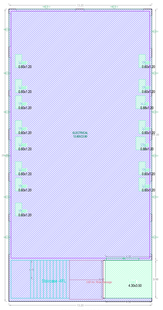

GROUND FLOOR PLAN
(SCALE=1:100)

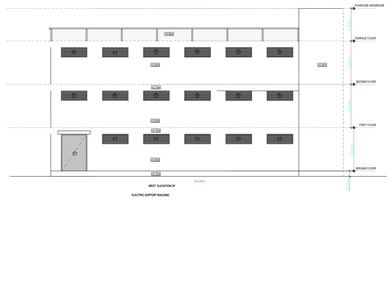

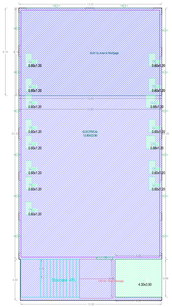

FIRST FLOOR PLAN
(SCALE=1:100)

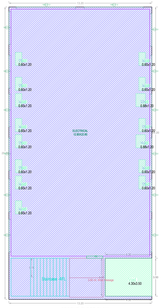

SECOND FLOOR PLAN
(SCALE=1:100)

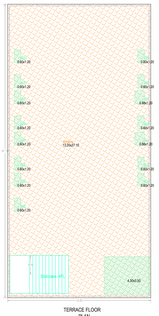

TERRACE FLOOR
PLAN
(SCALE=1:100)

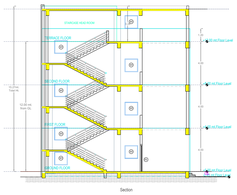

Section

Section

BUILDING_PROPOSED BUILDING (6600S)

FLOOR NAME	TOTAL BUA	EXIST BUA	PROP BUA	DEDUCTIONS (VOID)	EXIST NET BUA
GROUND FLOOR	356.88	340.65	15.05	26.49	329.20
FIRST FLOOR	356.88	340.65	15.05	26.50	329.36
SECOND FLOOR	356.88	341.35	15.05	26.49	329.90
TERRACE FLOOR	0.00	0.00	0.00	0.00	0.00
TOTAL	1067.66	1022.65	45.15	79.48	988.47
TOTAL NO OF BLDG	1				
TOTAL	1067.66	1022.65	45.15	79.48	988.47

SCHEDULE OF JOINERY

BUILDING NAME	NAME	L X H	NOS
PROPOSED BUILDING (6600)	W1	1.80 X 3.00	32
PROPOSED BUILDING (6600)	W2	3.00 X 3.00	01

SCHEDULE OF JOINERY

BUILDING NAME	NAME	L X H	NOS
PROPOSED BUILDING (6600)	W3	3.00 X 2.00	36
PROPOSED BUILDING (6600)	W4	0.46 X 2.00	08

Project Title	
PLAN SHOWING THE PROPOSED PLOT NO.	Industrial
SURVEY NO 343/P3	
VILLAGE Mukhtar Mallaiyal	
MEDCHAL DISTRICT	
BELONGING TO M/s.Ms.Mrs	G.V. Research Cent
ies Private Limited	
REP BY	G.V. Research Centers Private Limited

LICENCE NO : 34647/08	APPROVAL NO:
DATE : 11.06.2022	SHEET NO : 6 / 10
Building Plan Details	MANDAL NO : 9/2021/16/2022

Name
NEERAJ KUMAR THULCHIYA
NAM
Designation :
Executive Officer
Date : 05-Sep-2022 17:02:42

OWNER'S NAME AND SIGNATURE
BUILDER'S NAME AND SIGNATURE
ARCHITECT'S NAME AND SIGNATURE
STRUCTURAL ENGINEER'S NAME AND SIGNATURE

Note: All dimensions are in meters.

(SCALE 1:100)

GROUND FLOOR PLAN (SCALE=1:100)

(SCALE 1:100)

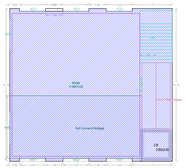

FIRST FLOOR PLAN (SCALE=1:100)

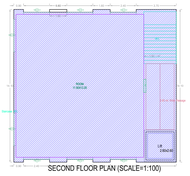

SECOND FLOOR PLAN (SCALE=1:100)

TERRACE FLOOR
PLAN
(SCALE=1:100)

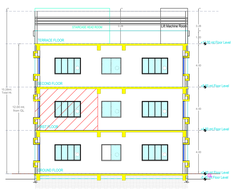

Section

Section

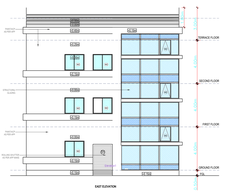

BUILDING :PROPOSED BUILDING (6600C)

FLOOR NAME	TOTAL BUA	EXIST BUA	PROP BUA	EXIST NET BUA	NET BUA tbc
GROUND FLOOR	207.90	207.90	0.40	207.90	0.40
FIRST FLOOR	207.90	207.90	0.40	207.90	0.40
SECOND FLOOR	207.90	207.90	0.40	207.90	0.40
TERRACE FLOOR	0.00	0.00	0.00	0.00	0.00
TOTAL	623.70	623.50	1.20	623.50	1.20
TOTAL NO OF BLDG	1				
TOTAL	623.70	623.50	1.20	623.50	1.20

SCHEDULE OF JOINERY

BUILDING NAME	NAME	L X H	NOS
PROPOSED BUILDING (6600C)	D	1.20 X 2.00	03

SCHEDULE OF JOINERY

BUILDING NAME	NAME	L X H	NOS
PROPOSED BUILDING (6600C)	W2	2.40 X 2.00	19
PROPOSED BUILDING (6600C)	W3	3.00 X 2.00	06

Project Title	
PLAN SHOWING THE PROPOSED PLOT NO.	Industrial
SURVEY NO 343(P2)	
VILLAGE Medchal-Malkajgiri	
MEDCHAL,DISTRICT	
BELONGING TO Mr.Ms.Mrs	G.V. Research Cent
ies Private Limited	
REP BY	G.V. Research Centers Private Limited
LICENCE NO : 34647/08	APPROVAL NO:
DATE : 11.06.2022	SHEET NO : 4 / 10
Building Plan Details	MANDAL NO : 9/2021/16/202

Name
VENKANT
THULCHIYA
NAIK
Designation :
Executive
Officer
Date : 05-Sep-
2022 17:
03:42

OWNER'S NAME AND SIGNATURE
BUILDER'S NAME AND SIGNATURE
ARCHITECT'S NAME AND SIGNATURE
STRUCTURAL ENGINEER'S NAME AND SIGNATURE

Note: All dimensions are in meters.

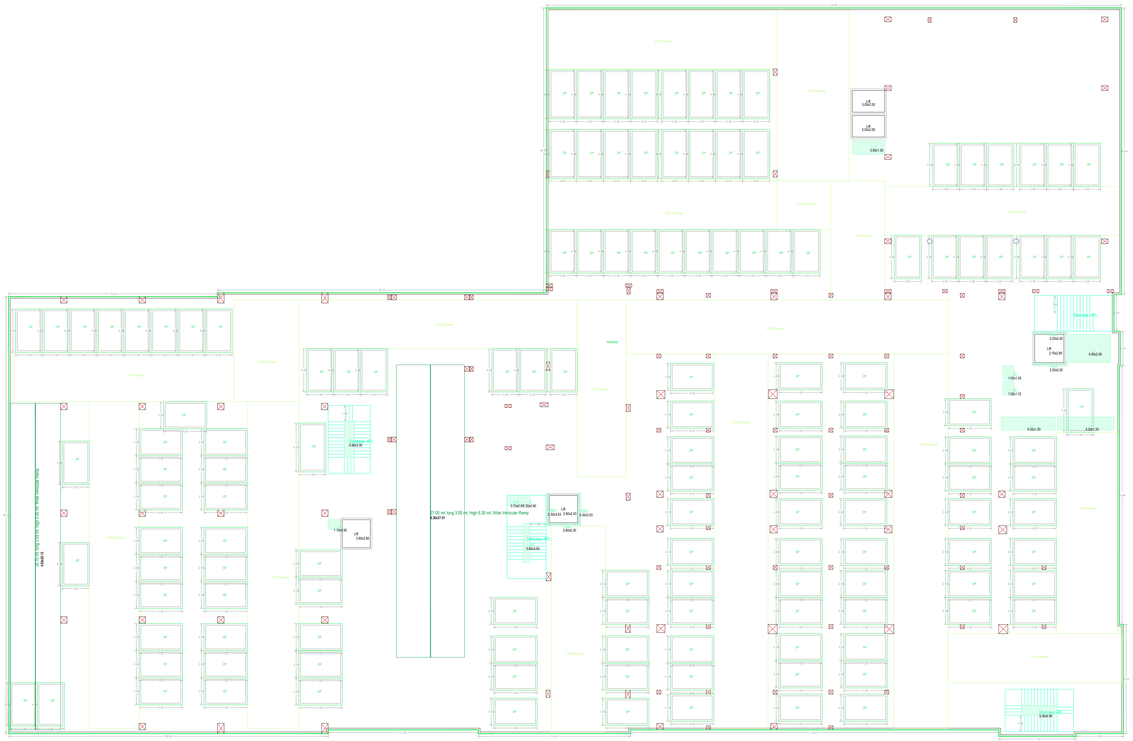

BASEMENT SECOND FLOOR PLAN
(SCALE=1:100)

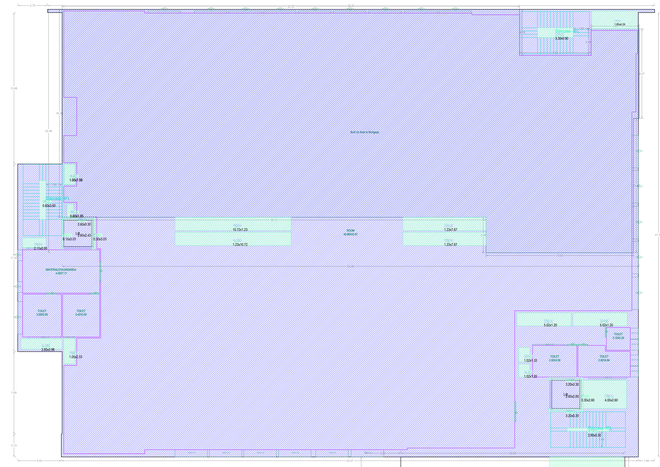

FIRST FLOOR PLAN (SCALE=1:100)

BASEMENT FIRST FLOOR PLAN
(SCALE=1:100)

BUILDING: PROPOSED BUILDING (2727, ATRIUM AND 4545)

FLOOR NAME	TOTAL BUA	EXIST BUA	PROP BUA	DEDUCTIONS (UGC	EXIST NET BUA	NET BUA sqc	PARKING AREA	NO OF STAIR	NO PARKING
BASEMENT SECOND FLOOR	5348.52	0.00	5348.52	44.45	0.00	0.00	5305.10	1	5305.10
BASEMENT FIRST FLOOR	6356.08	0.00	6356.08	70.24	0.00	0.00	6343.33	1	6343.33
GROUND FLOOR	5217.80	4823.26	394.55	225.76	4715.37	278.77	0.00	6	0.00
FIRST FLOOR	5192.20	4540.66	651.98	389.51	4240.06	232.50	0.00	5	0.00
SECOND FLOOR	5216.10	4823.83	392.28	394.52	4550.62	28.55	0.00	7	0.00
THIRD FLOOR	5192.24	4540.66	651.98	389.51	4538.06	232.50	0.00	5	0.00
TERRACE FLOOR	36.16	0.00	36.16	0.00	0.00	0.00	0.00	6	0.00
TOTAL	33941.24	18928.39	12784.62	214.11	17989.06	772.88	12648.43		12648.43
TOTAL NO OF BLDG									
TOTAL	33941.24	18928.39	12784.62	214.11	17989.06	772.88	12648.43		12648.43

SCHEDULE OF JOINERY

BUILDING NAME	NAME	L.S.H	NOS.
PROPOSED BUILDING (2727, ATRIUM AND 4545)	D1	0.90 X 2.00	67
PROPOSED BUILDING (2727, ATRIUM AND 4545)	D2	1.80 X 2.00	19

SCHEDULE OF JOINERY

BUILDING NAME	NAME	L.S.H	NOS.
PROPOSED BUILDING (2727, ATRIUM AND 4545)	W1	1.20 X 2.00	57
PROPOSED BUILDING (2727, ATRIUM AND 4545)	W	1.20 X 2.00	33
PROPOSED BUILDING (2727, ATRIUM AND 4545)	W1	1.5 X 2.00	31
PROPOSED BUILDING (2727, ATRIUM AND 4545)	W1A	1.80 X 2.00	31
PROPOSED BUILDING (2727, ATRIUM AND 4545)	W1A	1.20 X 2.00	34
PROPOSED BUILDING (2727, ATRIUM AND 4545)	W1/1	1.20 X 2.00	31
PROPOSED BUILDING (2727, ATRIUM AND 4545)	W2	2.00 X 2.00	34
PROPOSED BUILDING (2727, ATRIUM AND 4545)	W3	2.00 X 2.00	31
PROPOSED BUILDING (2727, ATRIUM AND 4545)	W4	1.97 X 2.00	31
PROPOSED BUILDING (2727, ATRIUM AND 4545)	W5	0.60 X 2.00	12
PROPOSED BUILDING (2727, ATRIUM AND 4545)	W5	0.60 X 2.00	176
PROPOSED BUILDING (2727, ATRIUM AND 4545)	W6	0.60 X 2.00	32
PROPOSED BUILDING (2727, ATRIUM AND 4545)	W7	0.60 X 2.00	32
PROPOSED BUILDING (2727, ATRIUM AND 4545)	W8	0.60 X 2.00	31

Project Title :REVISED PLAN SHOWING THE PROPOSED INDUSTRIAL BUILDING IN PLOT NO:03, SURVEY NO.542/P SITUATED AT KOLTHUR VILLAGE, SHAMIRPET MANDAL,MEDCHAL-MALKAJGIRI DISTRICT.

BELONGING TO

G.V.RESEARCH CENTERS PVT.LTD,
REP BY DIRECTOR
SRI. SOHAM MODI
S/O. SATISH MODI

Name :
KETHAVATH
THULOTHU
NAIK
Designation :
Executive
Engineer
Date : 05-Sep-
2022 17:
03:42

OWNER'S NAME AND SIGNATURE	
BUILDER'S NAME AND SIGNATURE	
ARCHITECTS NAME AND SIGNATURE	
STRUCTURAL ENGINEER'S NAME AND SIGNATURE	

Note: All dimensions are in meters.

ISO_full_bleed_4A0_(1682.00_x_2378.00_MM)

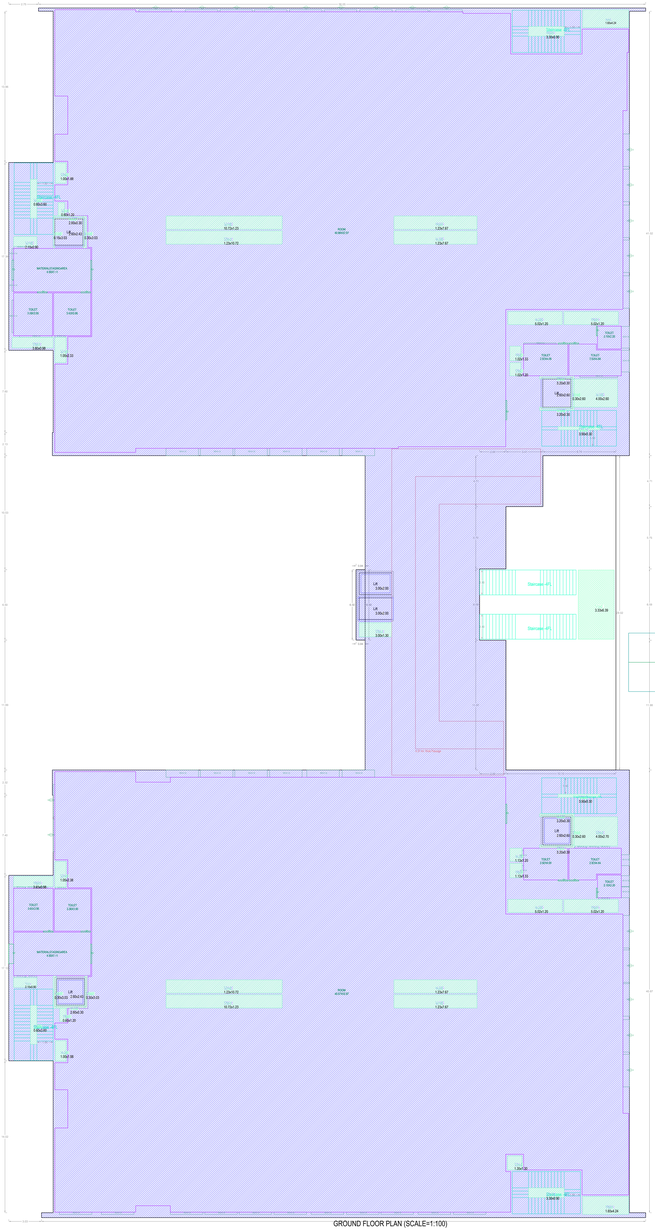
Staircase 01
Staircase 02
LIFT 1.20x1.72
ROOM 4.60x3.97
LIFT 1.20x1.67
MATERIAL STAGING AREA 4.60x1.72
TOILET 2.30X1.65
TOILET 2.30X1.65
LIFT 1.20x1.72
ROOM 4.60x3.97
LIFT 1.20x1.67
MATERIAL STAGING AREA 4.60x1.72
TOILET 2.30X1.65
TOILET 2.30X1.65
LIFT 1.20x1.72
ROOM 4.60x3.97
LIFT 1.20x1.67
MATERIAL STAGING AREA 4.60x1.72
TOILET 2.30X1.65
TOILET 2.30X1.65
Staircase 01
Staircase 02
0.30x0.45 Slab Pocket
0.30 Ht. Strip 0.150 Wt. Ridge
0.30 Ht. Strip 0.150 Wt. Ridge
0.30x0.45 Slab Pocket
0.30 Ht. Strip 0.150 Wt. Ridge
0.30 Ht. Strip 0.150 Wt. Ridge
0.30 Ht. Strip 0.150 Wt. Ridge

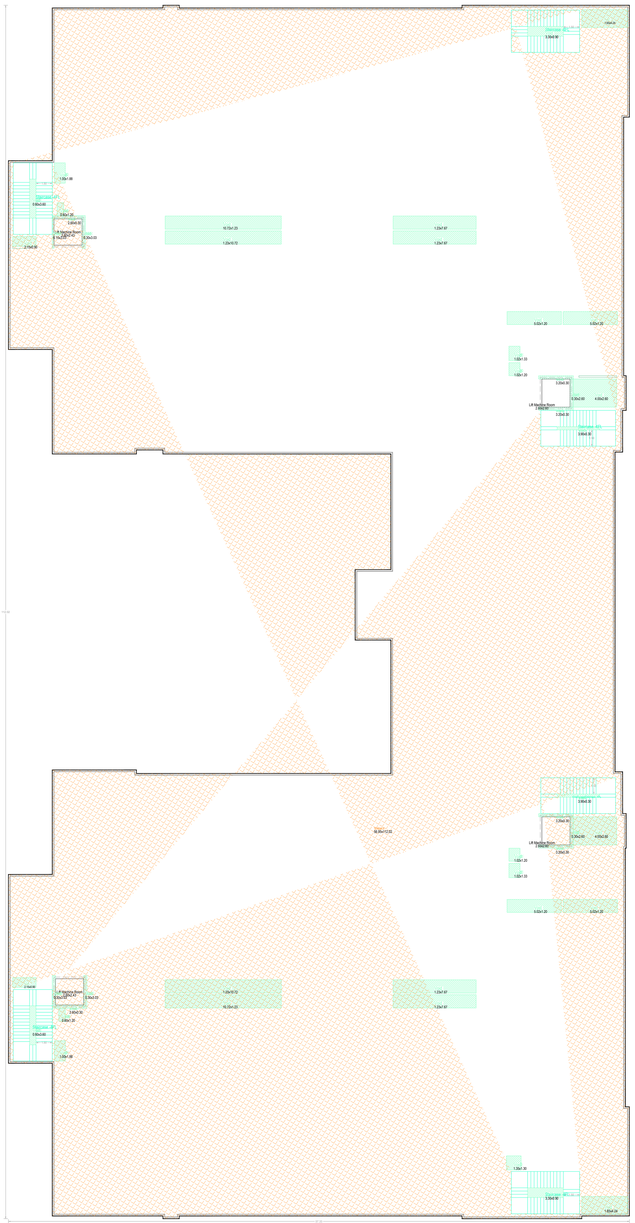

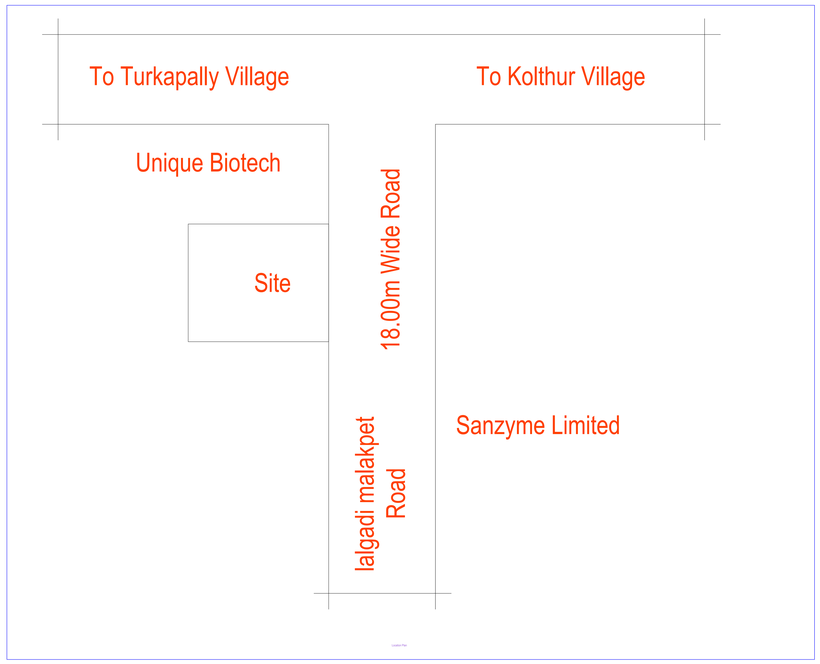

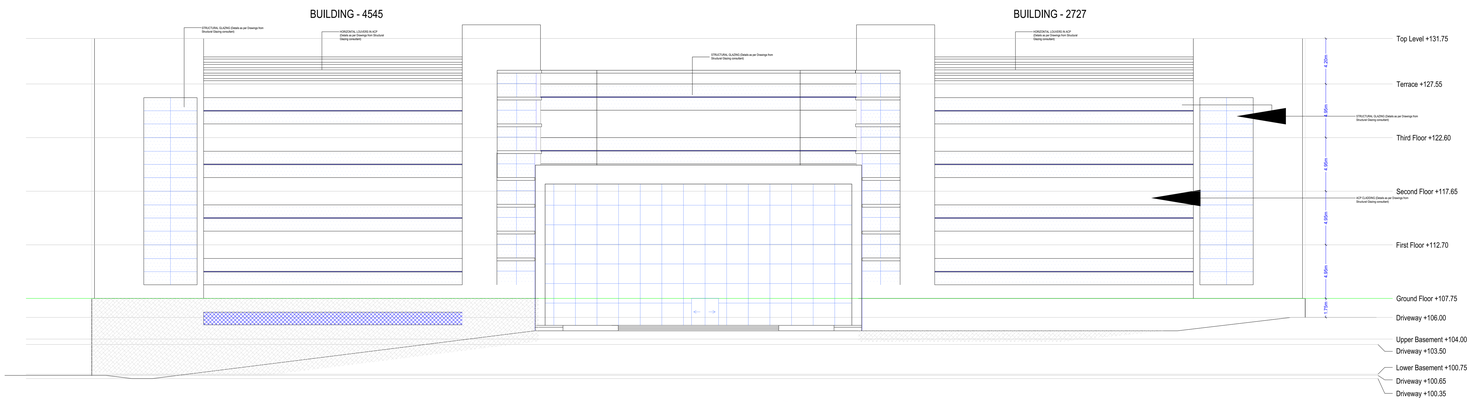

Project Title	
PLAN SHOWING THE PROPOSED	Industrial
PLOT NO.	
SURVEY NO 343(P2)	
SITUATED AT Rachhal Mallaiah	
MEDCHAL DISTRICT	
BELONGING TO M/s.Ms.Mrs	G.V. Research Cent
ies Private Limited	
REP BY	G.V. Research Centres Private Limited
LICENCE NO : 3491/08	APPROVAL NO :
DATE : 11.08.2022	SHEET NO : 6 / 10
Building Plan Details	MANNING NO : 9/2021/16/2022

Name :
KETAVAT
MALLAIAHA
NAIK
Designation :
Assistant
Director
Date : 05-Sep-
2022
03:42:17

OWNER'S NAME AND SIGNATURE
BUILDER'S NAME AND SIGNATURE
ARCHITECTS NAME AND SIGNATURE
STRUCTURAL ENGINEER'S NAME AND SIGNATURE

Note: All dimensions are in meters.

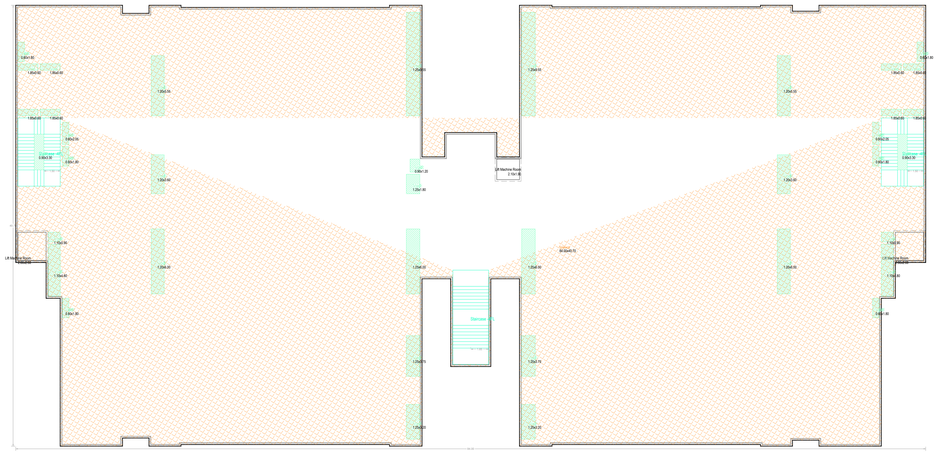

TERRACE FLOOR
PLAN
(SCALE=1:100)

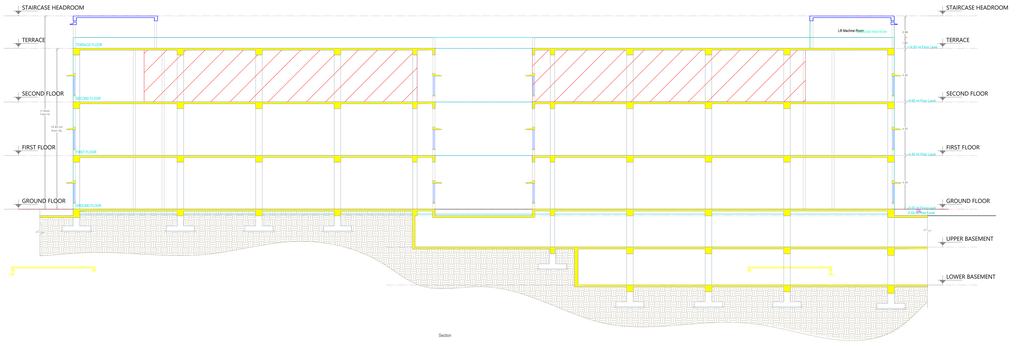

Section

Section

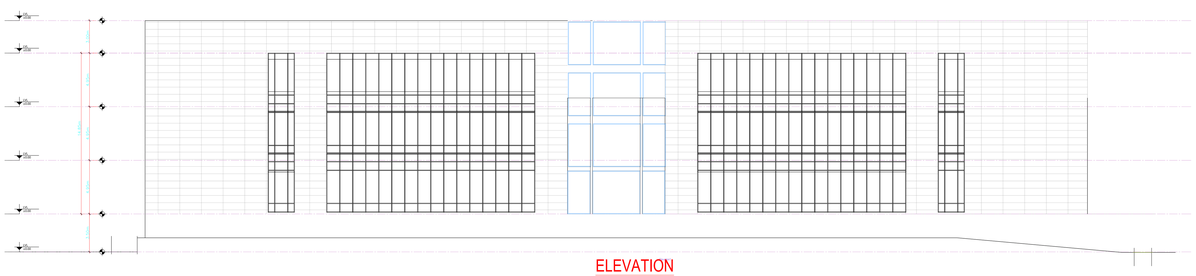

ELEVATION

Project Title	
PLAN SHOWING THE PROPOSED	Industrial
PLOT NO.	
SURVEY NO 343/P3	
SITUATED AT Mukthal Mallapur	
MEDCHAL DISTRICT	
BELONGING TO M /s Ms /Mrs	G V. Research Cent
M/s Private Limited	
REP BY	G V. Research Centers Private Limited
LICENCE NO : 3/M/1/08	APPROVAL NO
DATE : 11.06.2020	SHEET NO : 10 / 12
Building Plan Details	MANDAL NO : R/355/16/202

Name :-
KETAVATH
THULJYA
NAYAK
Designation :-
Executive
Engineer
Date :- 09-Sep-
2022, 17:
19:42

OWNER'S NAME AND SIGNATURE
BUILDER'S NAME AND SIGNATURE
ARCHITECTS NAME AND SIGNATURE
STRUCTURAL ENGINEER'S NAME AND SIGNATURE

Note: All dimensions are in meters.

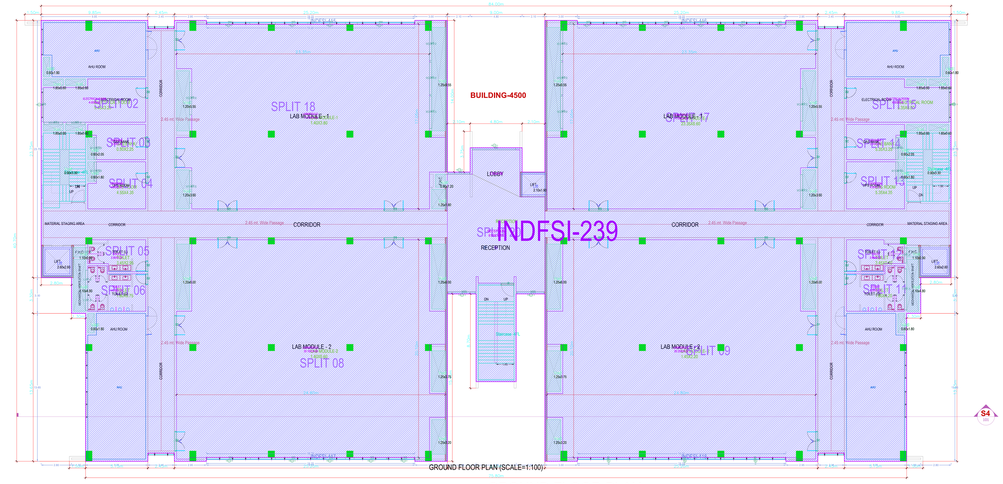

GROUND FLOOR PLAN (SCALE=1:100)

GROUND FLOOR PLAN

GROUND FLOOR PLAN
(Existing + Proposed)
(SCALE:1:100)

FIRST FLOOR PLAN (SCALE=1:100)

FIRST FLOOR PLAN

FIRST FLOOR PLAN
(Existing + Proposed)
(SCALE:1:100)

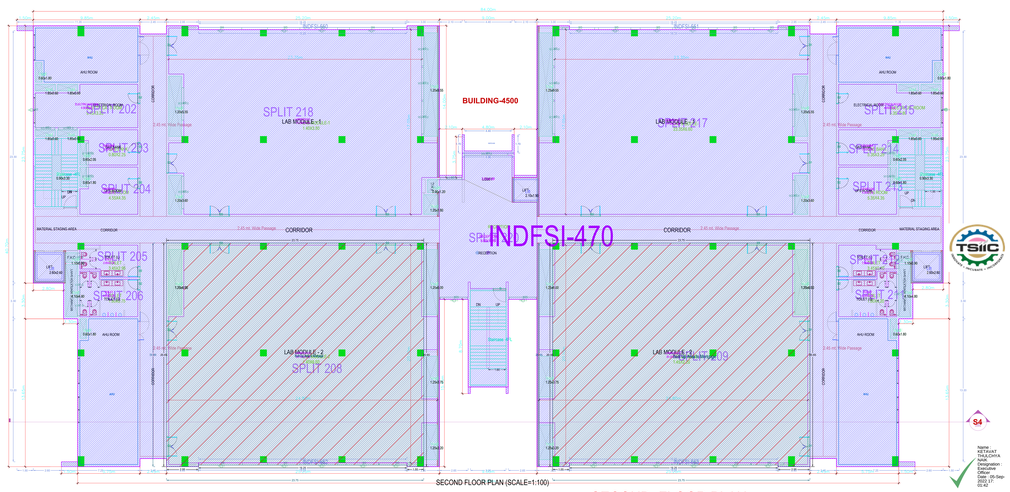

SECOND FLOOR PLAN (SCALE=1:100)

SECOND FLOOR PLAN

SECOND FLOOR PLAN
(Existing + Proposed)
(SCALE:1:100)

Project Title	
PLAN SHOWING THE PROPOSED	Industrial
PLOT NO.	
SURVEY NO.	342/P2/3
SITUATED AT	Mukthal-Mallagol
MEDICAL EQUIPE	
BELONGING TO	M/s.Ms./Mrs
	G.V. Research Cent
M/s Private Limited	
REP BY	G.V. Research Centers Private Limited
LICENCE NO.	3/BH/08
APPROVAL NO.	
DATE	11.06.2020
SHEET NO.	11/12
Building Plan Details	
	MANNR. NO. 9C/057/4/2022

OWNER'S NAME AND SIGNATURE	
BUILDER'S NAME AND SIGNATURE	
ARCHITECT'S NAME AND SIGNATURE	
STRUCTURAL ENGINEER'S NAME AND SIGNATURE	

Note: All dimensions are in meters.

ISO_full_bleed_4A0_(1682.00_x_2378.00_MM)