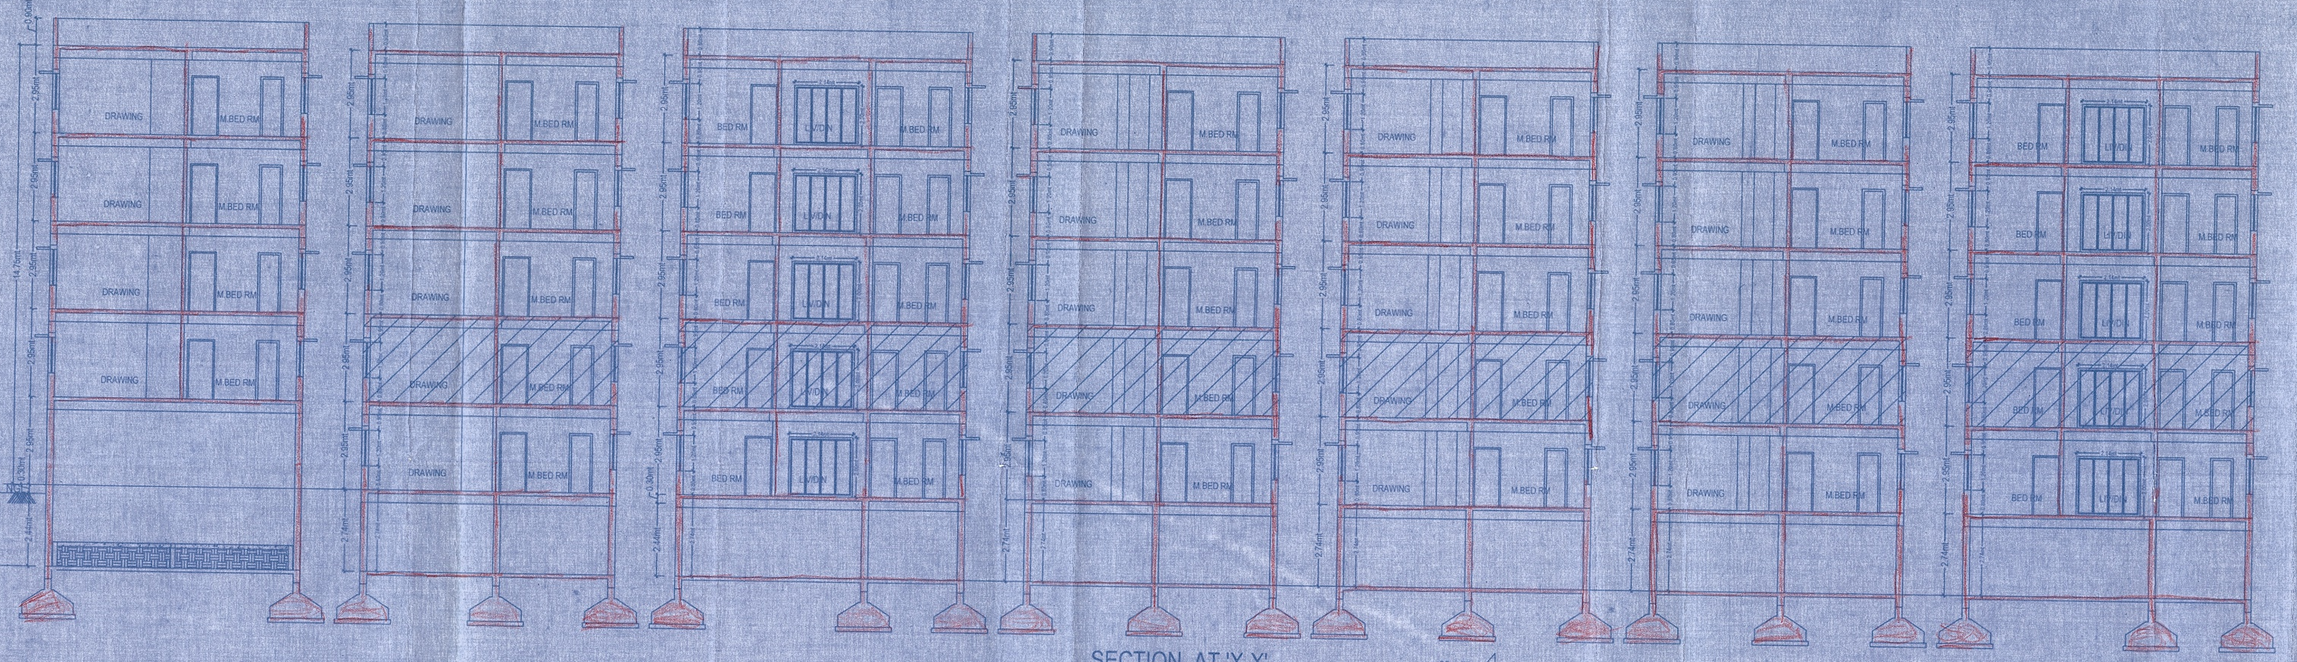

SECTION AT 'X-X'

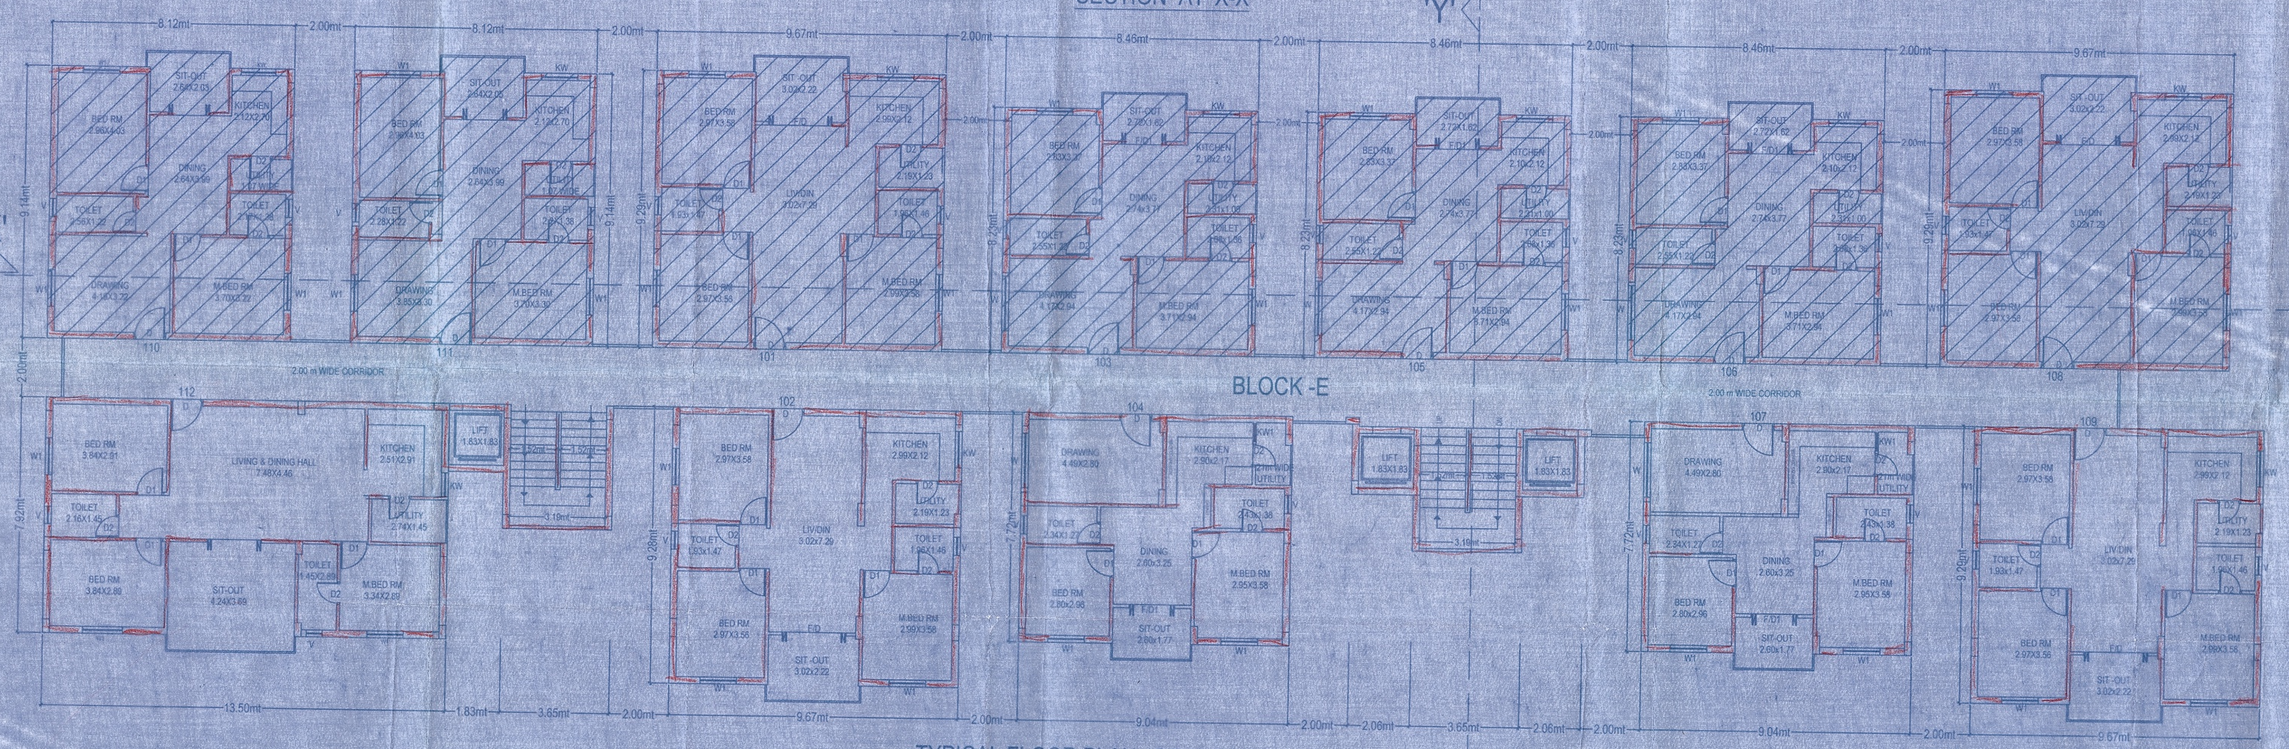

BLOCK -E

TYPICAL FLOOR PLAN 1ST,2ND,3RD&4TH

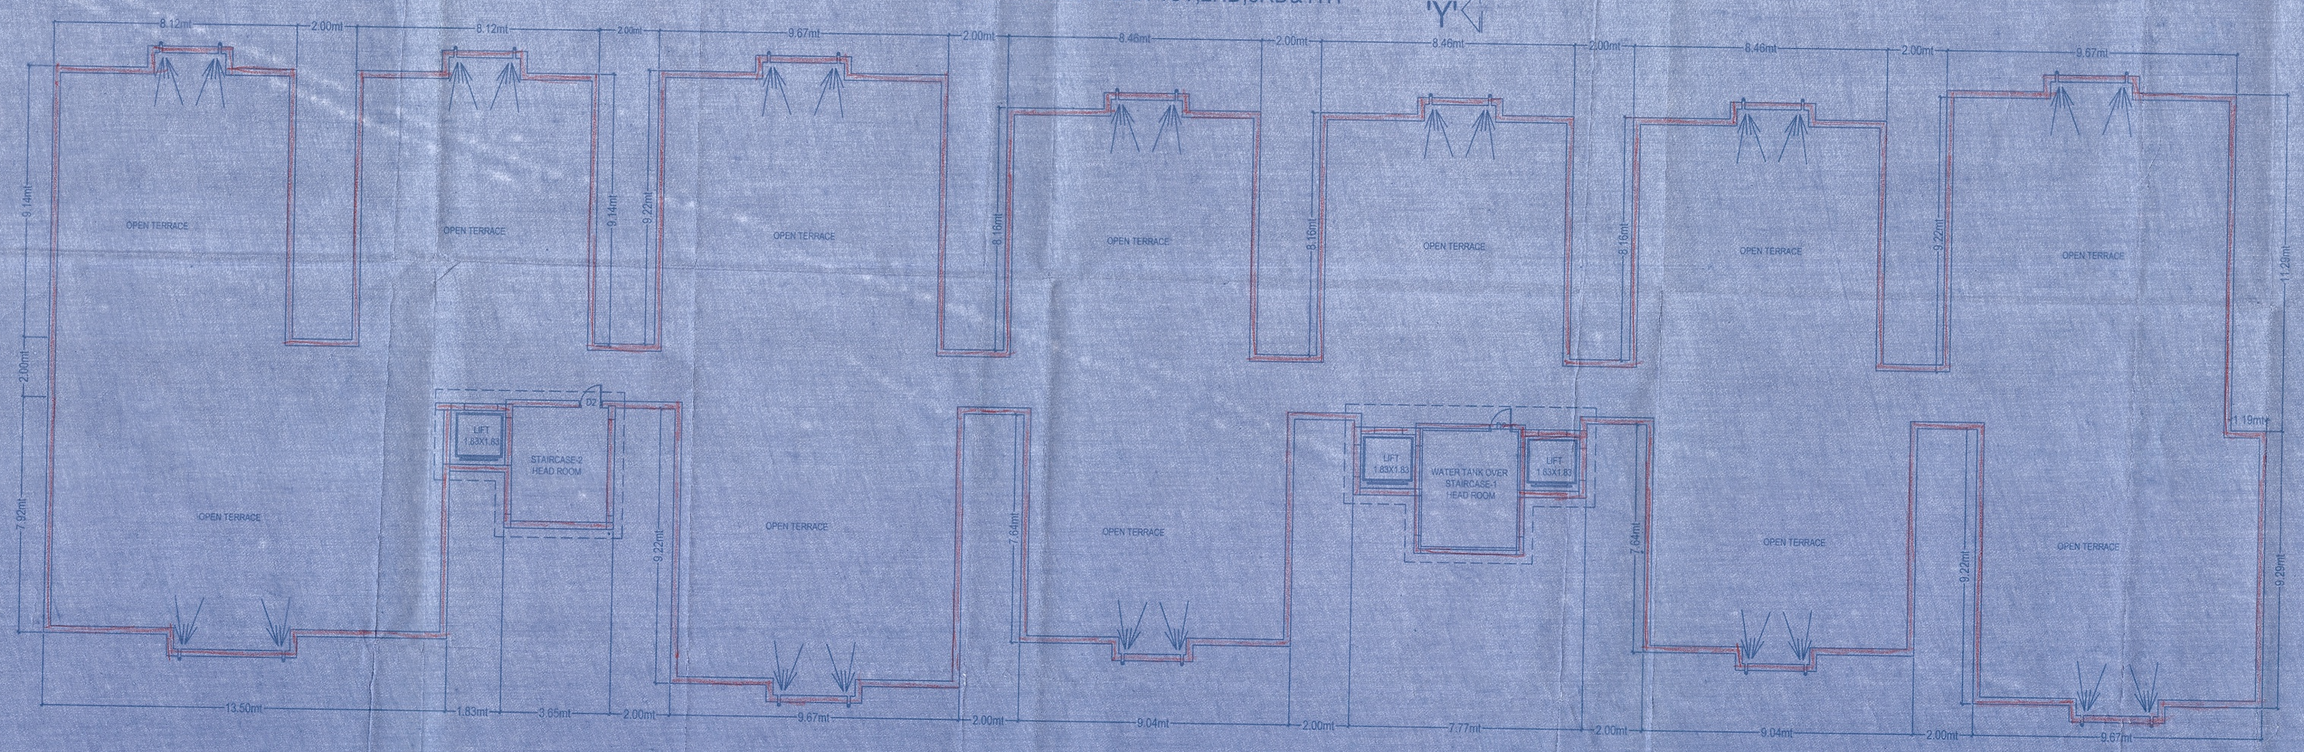

TERRACE FLOOR PLAN

BLOCK - E

Office Use

FOR PARTY

FILE No.			CSC	TP	200
PERMIT NO			DATE		

KEY PLAN

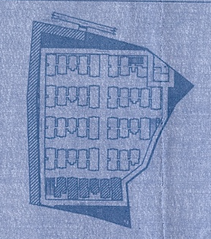

PLAN SHOWING ADDDITIONS & ALTERATIONS IN BLOCK - E IN THE APPROVED GROUP HOUSING SCHEME IN SURVEY NOS. 193,194 & 195 SITUATED AT KAPRA VILLAGE, GHMC KAPRA CIRCLE , KEESARA MANDAL, HYDERABAD, R.R.DISTRICT.

BELONGING TO ::

M/s. VISTA HOMES REPRESENTED BY MR. SOHAM MODI.

Conditions:

1. The permission accorded does not confer any ownership rights. At a later stage if it is found that the documents are false and fabricated the permission will be revoked U/s. 450 of MMC Act 1955.
2. If constructions is not commenced within one year, building application shall be submitted afresh duly paying required fees.
3. Sanctioned Plan shall be followed strictly while making the construction.
4. Sanctioned Plan copy be attached by the GHMC shall be displayed at the construction site for public view.
5. Commencement Notice shall be submitted by the applicant before commencement of the building. U/s 440 of HMC Act.
6. Completion Notice shall be submitted after completion of the building & obtain occupancy certificate U/s 455 of HMC Act.
7. Occupancy Certificate is compulsory before occupying any building.
8. Public Amenities such as Water Supply, Electricity Connections will be provided only on production of occupancy certificate.
9. Prior Approval should be obtained separately for any modification in the construction.
10. Tree Plantation shall be done along the periphery and also in front of the premises.
11. The site shall be fenced and shall be maintained as presentry till present used before grant of occupancy certificate.
12. Rain Water Harvesting Structure construction will shall be compliyed.
13. Space for Transformer shall be provided in the site keeping the safety of the residents in view.
14. Garbage House shall be made within the premises.
15. Cellar and stilts approved for parking in the plan should be used exclusively for parking of vehicles without partition walls & letting shutters and the same should not be converted or misused for any other purpose at any time in future as per undertaking submitted.
16. No of units as sanctioned shall not be increased without prior approval of GHMC at any time in future.
17. Free samples in accordance on surrendering of Road affected portion of the site to GHMC free of cost with out claiming any compensation at any time as per the undertaking submitted.
18. Strip of greenery on periphery of the site shall be maintained as per rules.
19. Blocking of Building Materials on footpath and road margin causing obstruction to free movement of public & vehicles shall not be done. Strict action permission is liable to be suspended.
20. The permission accorded does not bar the application or processing of Urban Land Ceiling & Regulations Act 1976.
21. The Developer / Builder / Owner to provide service road wherever required with specified standards at his cost.
22. A safe distance of minimum 3 mtrs(Vertical and Horizontal Distance between the Building & their over coat / High Tension Electrical Lines are 6 mtrs. for Low Tension electrical line shall be maintained.
23. No fresh compound wall for the site abutting 18 mt. road width shall be allowed and only iron grill or Less height ornamental fences shall be allowed.
24. The greenery as per maintained. Obsolescence property tax shall be imposed as penalty every year till the greenery is developed.
25. All Public and Semi Public buildings above 3000sq.mts shall be constructed to provide facilities to physically handicapped persons as per provision of NBC of 2005, complied to further.
26. The mortgaged building area shall be allowed for registration only after Occupancy Certificate is obtained.
27. The Registration authority shall register only the permitted built up area as per sanctioned plan.
28. The Financial Agencies and Institutions shall extend loan to flat/area only for the permitted built up area as sanctioned plan.
29. The Services like Sanitation, Plumbing, Fire Safety measures, lifts, electrical installations etc., shall be executed under the strict supervision of the Architect/ Structural Engineer and site supervising Engineer, who has to certify as such before occupation.
30. The Owner /Builder/ Developer, Architect, Structural Engineer and Site Engineer are jointly & severally responsible to carry out and complete the construction/work in accordance with sanctioned plan.
31. The Owner/ Builder/ Developer, Architect, Structural Engineer and Site Engineer are jointly and severally are held responsible for the structural stability during the building construction and should strictly adhere to all the safety norms as per the rules in force.
32. As per the undertaking executed in terms of G.O. Ms. No. 340, MA & UD, dt. 17-11-2000 rainwater harvesting accessory certificate (wherever applicable).
33. The construction shall be done by the owner, only in accordance with plan / Structural Plan under the strict supervision of the Architect/ Structural Engineer and site supervising Engineer, who has to certify as such before occupation.
34. The Owner /Builder/ Developer, Architect, Structural Engineer and Site Engineer are jointly & severally responsible to carry out and complete the construction/work in accordance with sanctioned plan.
35. The Owner/ Builder/ Developer, Architect, Structural Engineer and Site Engineer are jointly and severally are held responsible for the structural stability during the building construction and should strictly adhere to all the safety norms as per the rules in force.
36. The Owner / Builder/ Developer, should not deliver the possession of any part of built up area of the building by way of Sale / Lease/ Mortgage until "Occupancy Certificate" is obtained from GHMC after installing of the regular service connections to each portion of the building and duly submitting the following.
37. Building Occupation Certificate issued by the Architect duly certifying that the building is completed as per the sanctioned plan & G.O.
38. Structural Stability Certificate issued by the Structural Engineer duly certifying that the building is constructed as per structurally safe and the construction is in accordance with the specified designs.
39. An extract of the site register containing inspection reports of Site Engineer, Structural Engineer and Architect.
40. Insurance Policy for the completed building for a minimum period of three years.
41. Structural Safety and Fire Safety Requirements shall be the responsibility of the Owner, Builder/ Developer, Architect and St. Engineer to provide all necessary Fire Fighting installations as stipulated in National Building Code.
42. To provide car entry and exit as per the approved plan.
43. Provide Fire resistant safety door for the communication rooms.
44. Provide Generator, as alternate source of electric supply.
45. Emergency Lighting in the Corridor / Common passages and Hall case.
46. Two numbers water type fire extinguishers for every 500 sq.mts. of floor area with minimum of four numbers for each floor and G.I. pipe conforming to IS: 1239 (Part-I)-1990 with 15 mm. Nominal Diameter and Transmission Code of India, 2006 like and shall be provided as per I.S.I specification No.2190-1992.
47. Manually operated and alarm system in the entire buildings.
48. Separate Underground static water storage tank capacity of 25, 000 Ltrs. Capacity.
49. Separate Terrace Tank of 25,000Ltrs Capacity for Residential buildings.
50. Automatic Sprinkler system is to be provided if the basement area exceed 2000 Sq. mts.
51. Electrical Wiring and installations shall be certified by the electrical engineers to ensure electrical fire safety.
52. Transformers shall be protected with 4 hourly rating fire rated construction.
53. To create a joint open spaces with the neighbours building / premises for maneuverability of fire vehicles. No parking or any construction shall be made in setbacks area.
54. Hose Reel, Down Corner.
55. Automatic Sprinkler system is to be provided if the basement area exceed 2000sq.mts.
56. Electrical Wiring and installations shall be certified by the electrical engineers to ensure electrical fire safety.
57. Transformers shall be protected with 4 hours rating fire rated Construction.
58. To create a joint open spaces with the neighbours building / premises for maneuverability of fire vehicles. No parking or any construction shall be made in setbacks area.

Office Use

subject to conditions inmis
tted on sheet no(1) should
be followed

File no: 432180/10/07/2019/HO
permit no: 53600/HO/E2/CSC-1/2019
dt: 04/04/2020

for COMMISSIONER
Greater Hyderabad Municipal Corporation
Hyderabad

SPECIFICATION :--

1. FOUNDATION	C.R.S. IN C.M.
2. BASEMENT	C.R.S. IN C.M
3.FOOTING ,COL., SLAB BEAMS ,CHAJJAS	R.C.C. 1:2:4
4.STAIR CASE ,LINTELS.	R.C.C.
5.JOINERY	C.T. WOOD
6.SUPER STUR	BRICK IN C.M
7.PLASTERING	IN C.M
8.FLOORING	MARABLE
9.DOOR & WINDOWS. VINTILATORS	C.T. WOOD

OPENING'S :--

DOOR'S:

MD :- 1.05X2.00M FD1 :-1.52X2.00M
D1 :- 0.90X2.00M
D2 :- 0.75X2.00M
FD :-2.14X2.00M

WINDOWS:-

W :-1.80X1.20M
W1 :-1.20X0.90M
KW :- 1.20X0.60M
KW1 :- 0.60X0.90M
V :-0.60X0.60M

RERERENCE :--

PROPOSED :-
EXISTING :-
DISMANTELED :-
MORTAGAGE AREA :-
SCALE :-- 1: 100

NORTH :--

AREA STATEMENT FOR TYPICAL FLOORS :--

BLOCK - E

I.TOTAL BUILT-UP AREA PER FLOOR (TYPICAL):

S.NO	FLAT NO.	PLINTH AREA in Sq. mts.	TYPE
1	101	91.86	3BHK
2	102	91.86	3BHK
3	103	77.32	2BHK
4	104	71.20	2BHK
5	105	71.20	2BHK
6	106	71.20	2BHK
7	107	73.82	2BHK
8	108	91.86	3BHK
9	109	91.86	3BHK
10	110	76.64	2BHK
11	111	76.64	2BHK
12	112	100.38	3BHK
	COMMON AREA	185.44	
TOTAL	12	1169.49	

II. Total built-up area of five floors:

	Total no.of units	PLINTH AREA in Sq. mts.	COMMON AREA in Sq. mts.	TOTAL
GROUND FLOOR	11	843.28	170.26	1013.54
FIRST FLOOR	12	984.05	185.44	1169.49
SECOND FLOOR	12	984.05	185.44	1169.49
THIRD FLOOR	12	984.05	185.44	1169.49
FOURTH FLOOR	12	984.05	185.44	1169.49
TOTAL	59	4778.46	912.04	5691.60

10% MORTAGAGE AREA ON FIRST FLOOR :548.82 SQ.M

OWNER'S SIGN :--

BUILDERS SIGN (REGD.NO) :--

ARCHITECT'S SIGN (REGD.NO) :-

N. Prathima

STRUCTURAL ENGG SIGN (REGD.NO) :--

N. BATTATREYA
STRUCTURAL ENGINEER

Sheet no 4/6