PRODUCED BY AN AUTODESK EDUCATIONAL PRODUCT

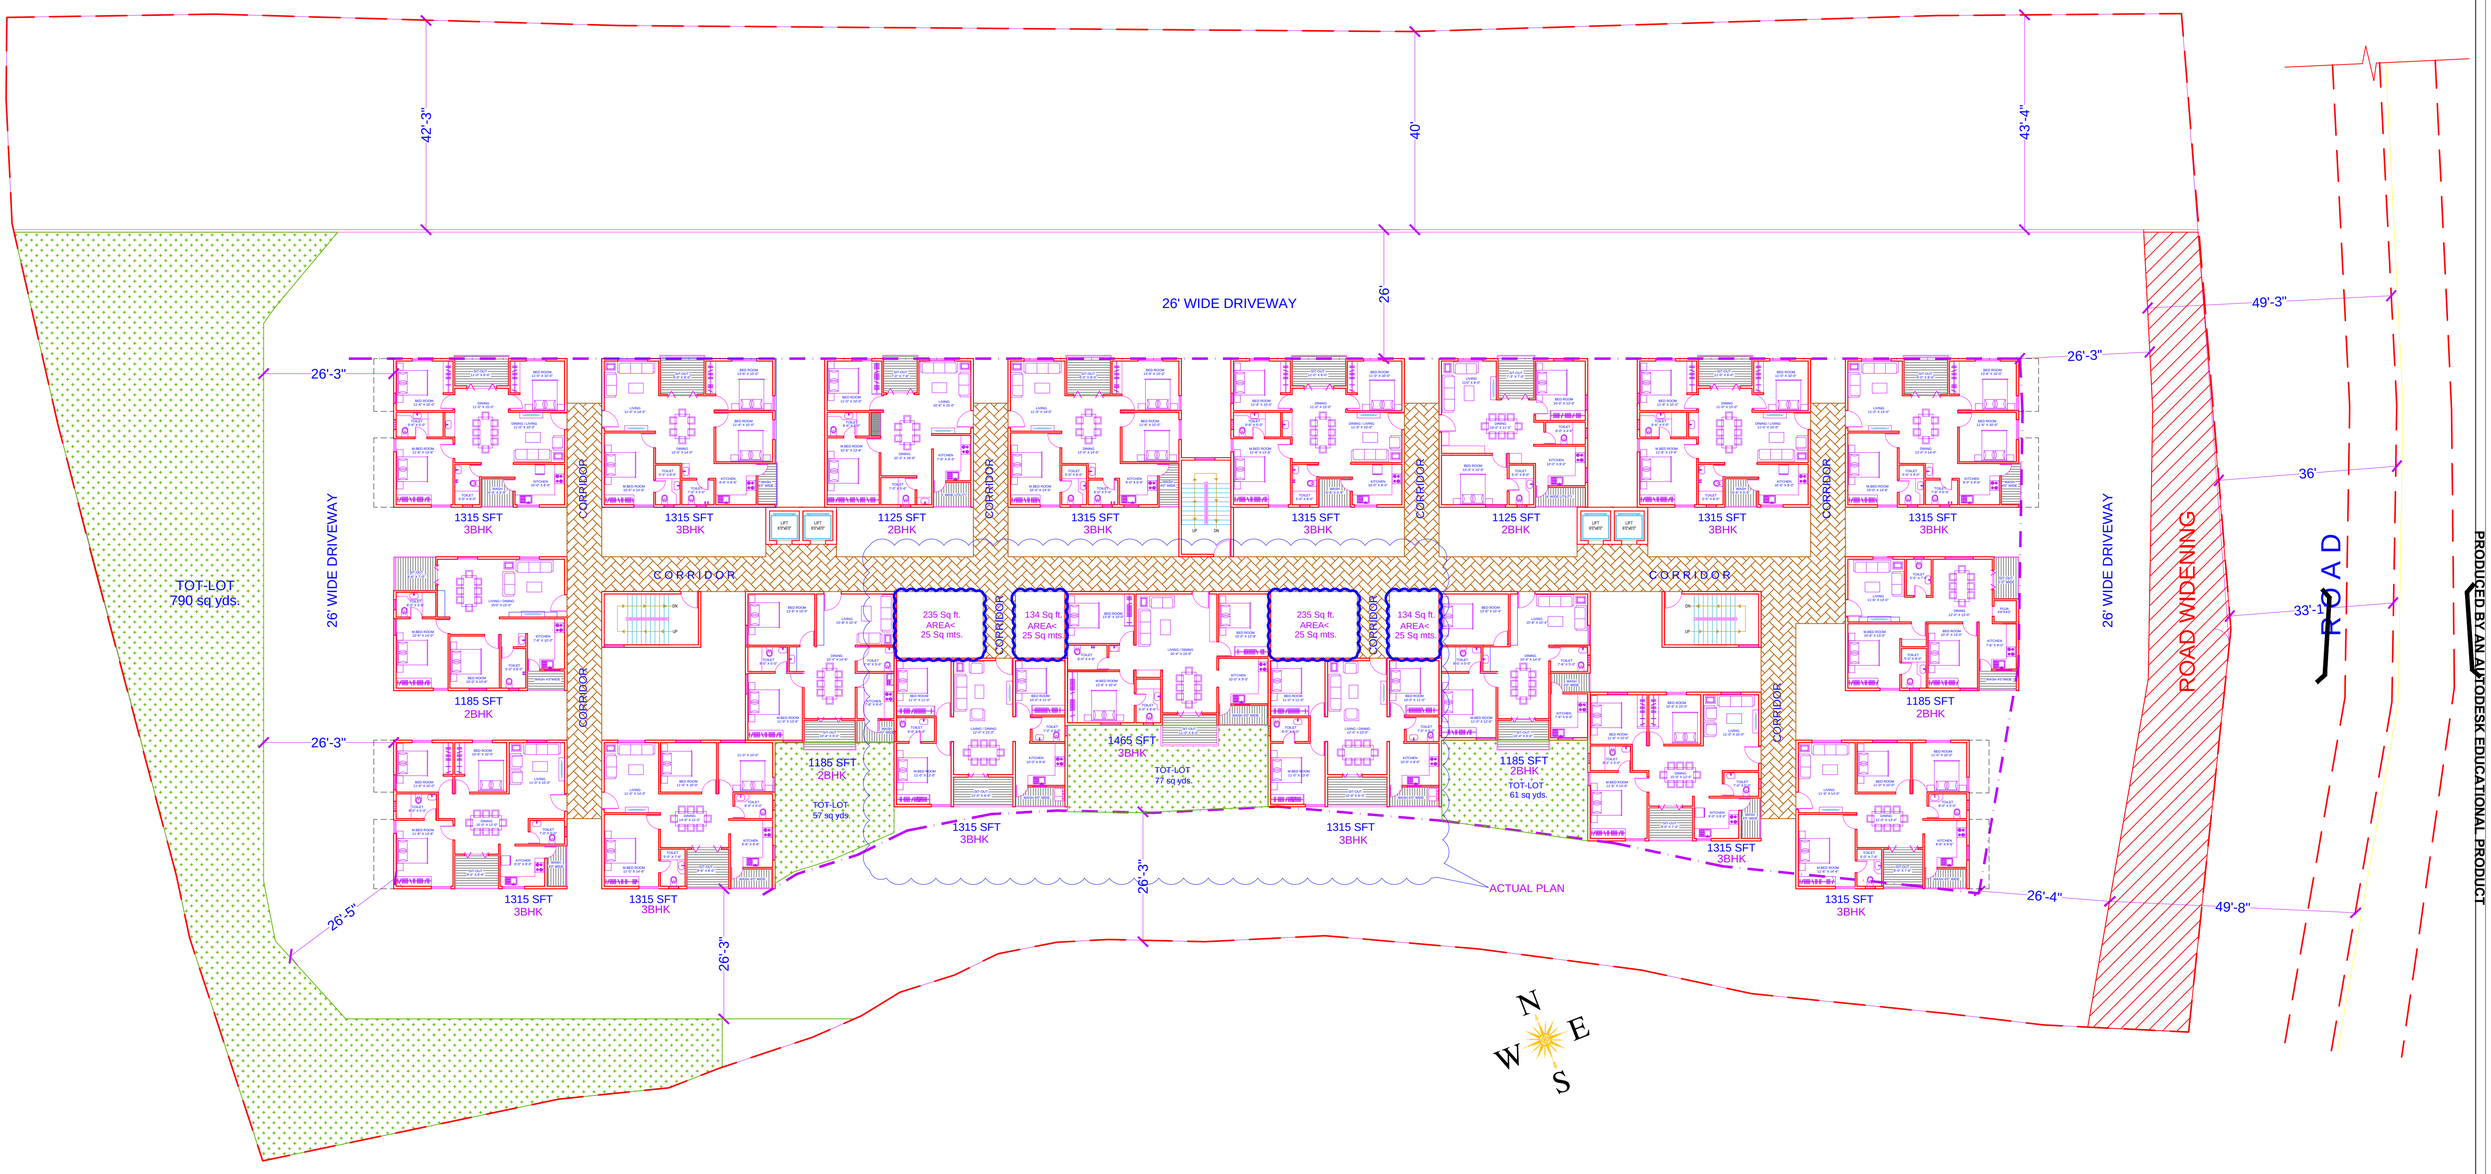

FLOOR PLAN
CUT-OUT
ACTUAL PLAN

ORIGINATOR :	**KULKARNI CONSULTANT'S** STRUCTURAL ENGINEERS, ARCHITECTS & PROJECT CONSULTANT'S #216, KUBERA TOWER'S, NARAYAN GUDA,HYDERABAD. CONTACT NO'S:- 04023223891, 09246343724, 09246343720.	
SCALE: N.T.S	PROPOSED RESIDENTIAL APARTMENT AT GUNDLA POCHAMPALLI, HYDERABAD.	
DATE : 06-05-2019		
DRAWN : BASHA	TITLE: G.F & 1st. FLOOR PLAN	
CHECKED& PHANI		
APPROVED : KULKARNI	DWG. NO. KC/AD/GP/OP3/01	REV. No.

PRODUCED BY AN AUTODESK EDUCATIONAL PRODUCT
PRODUCED BY AN AUTODESK EDUCATIONAL PRODUCT
PRODUCED BY AN AUTODESK EDUCATIONAL PRODUCT