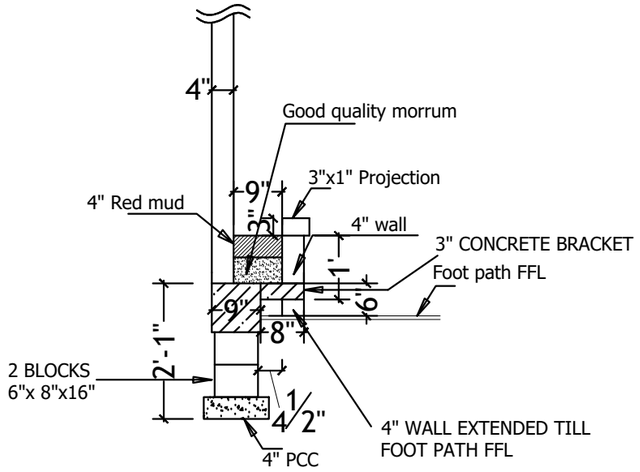

SECTION

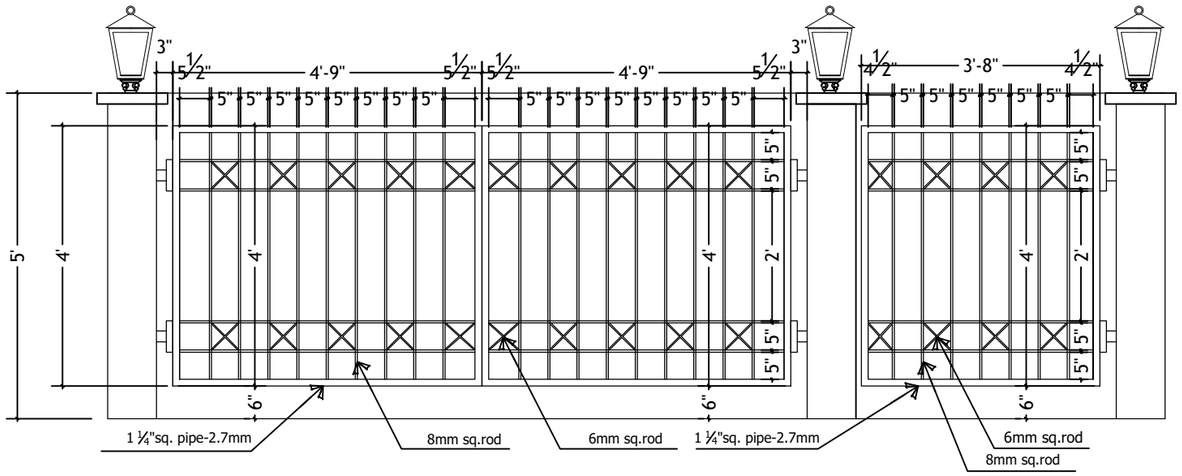

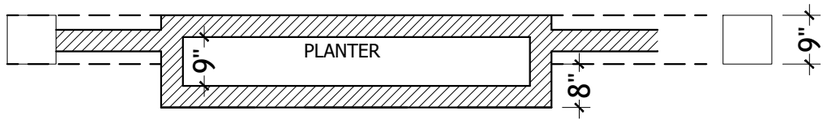

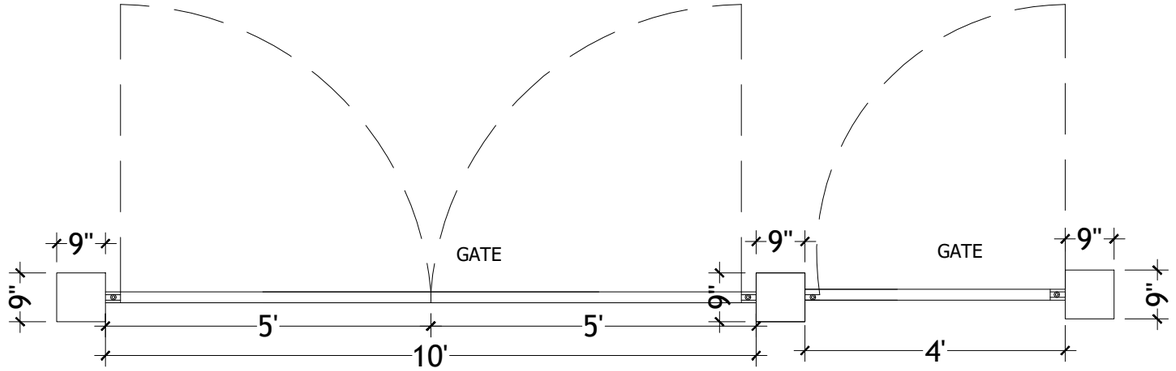

PLAN (Gate to open both sides)

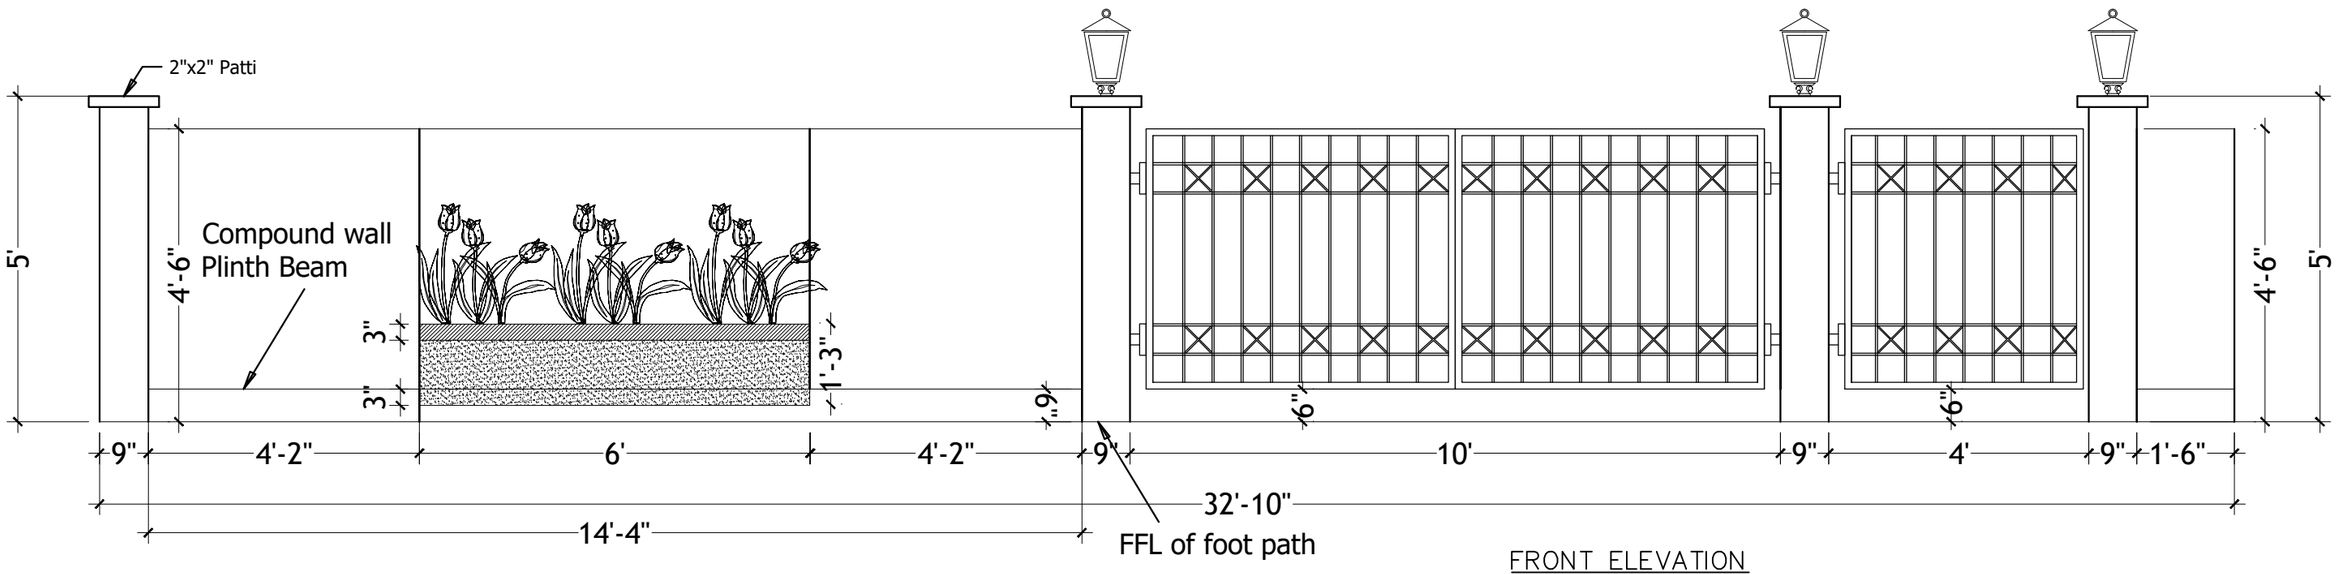

FRONT ELEVATION

Description	Direction	Owners & Developers :	Date :	02/04/18	Promoted by
COMPOUND WALL & GATE DETAILS -TYPE A1(3 BHK)	N	Modi Properties Pvt Ltd.	Prepared By :	Madhav	Modi Properties Pvt. Ltd.
		Project Name & Phase :	Approved By :	Soham Modi	Phone:+91-40-66335551
		AVR's Gulmohar Homes	Scale :	N.T.S	