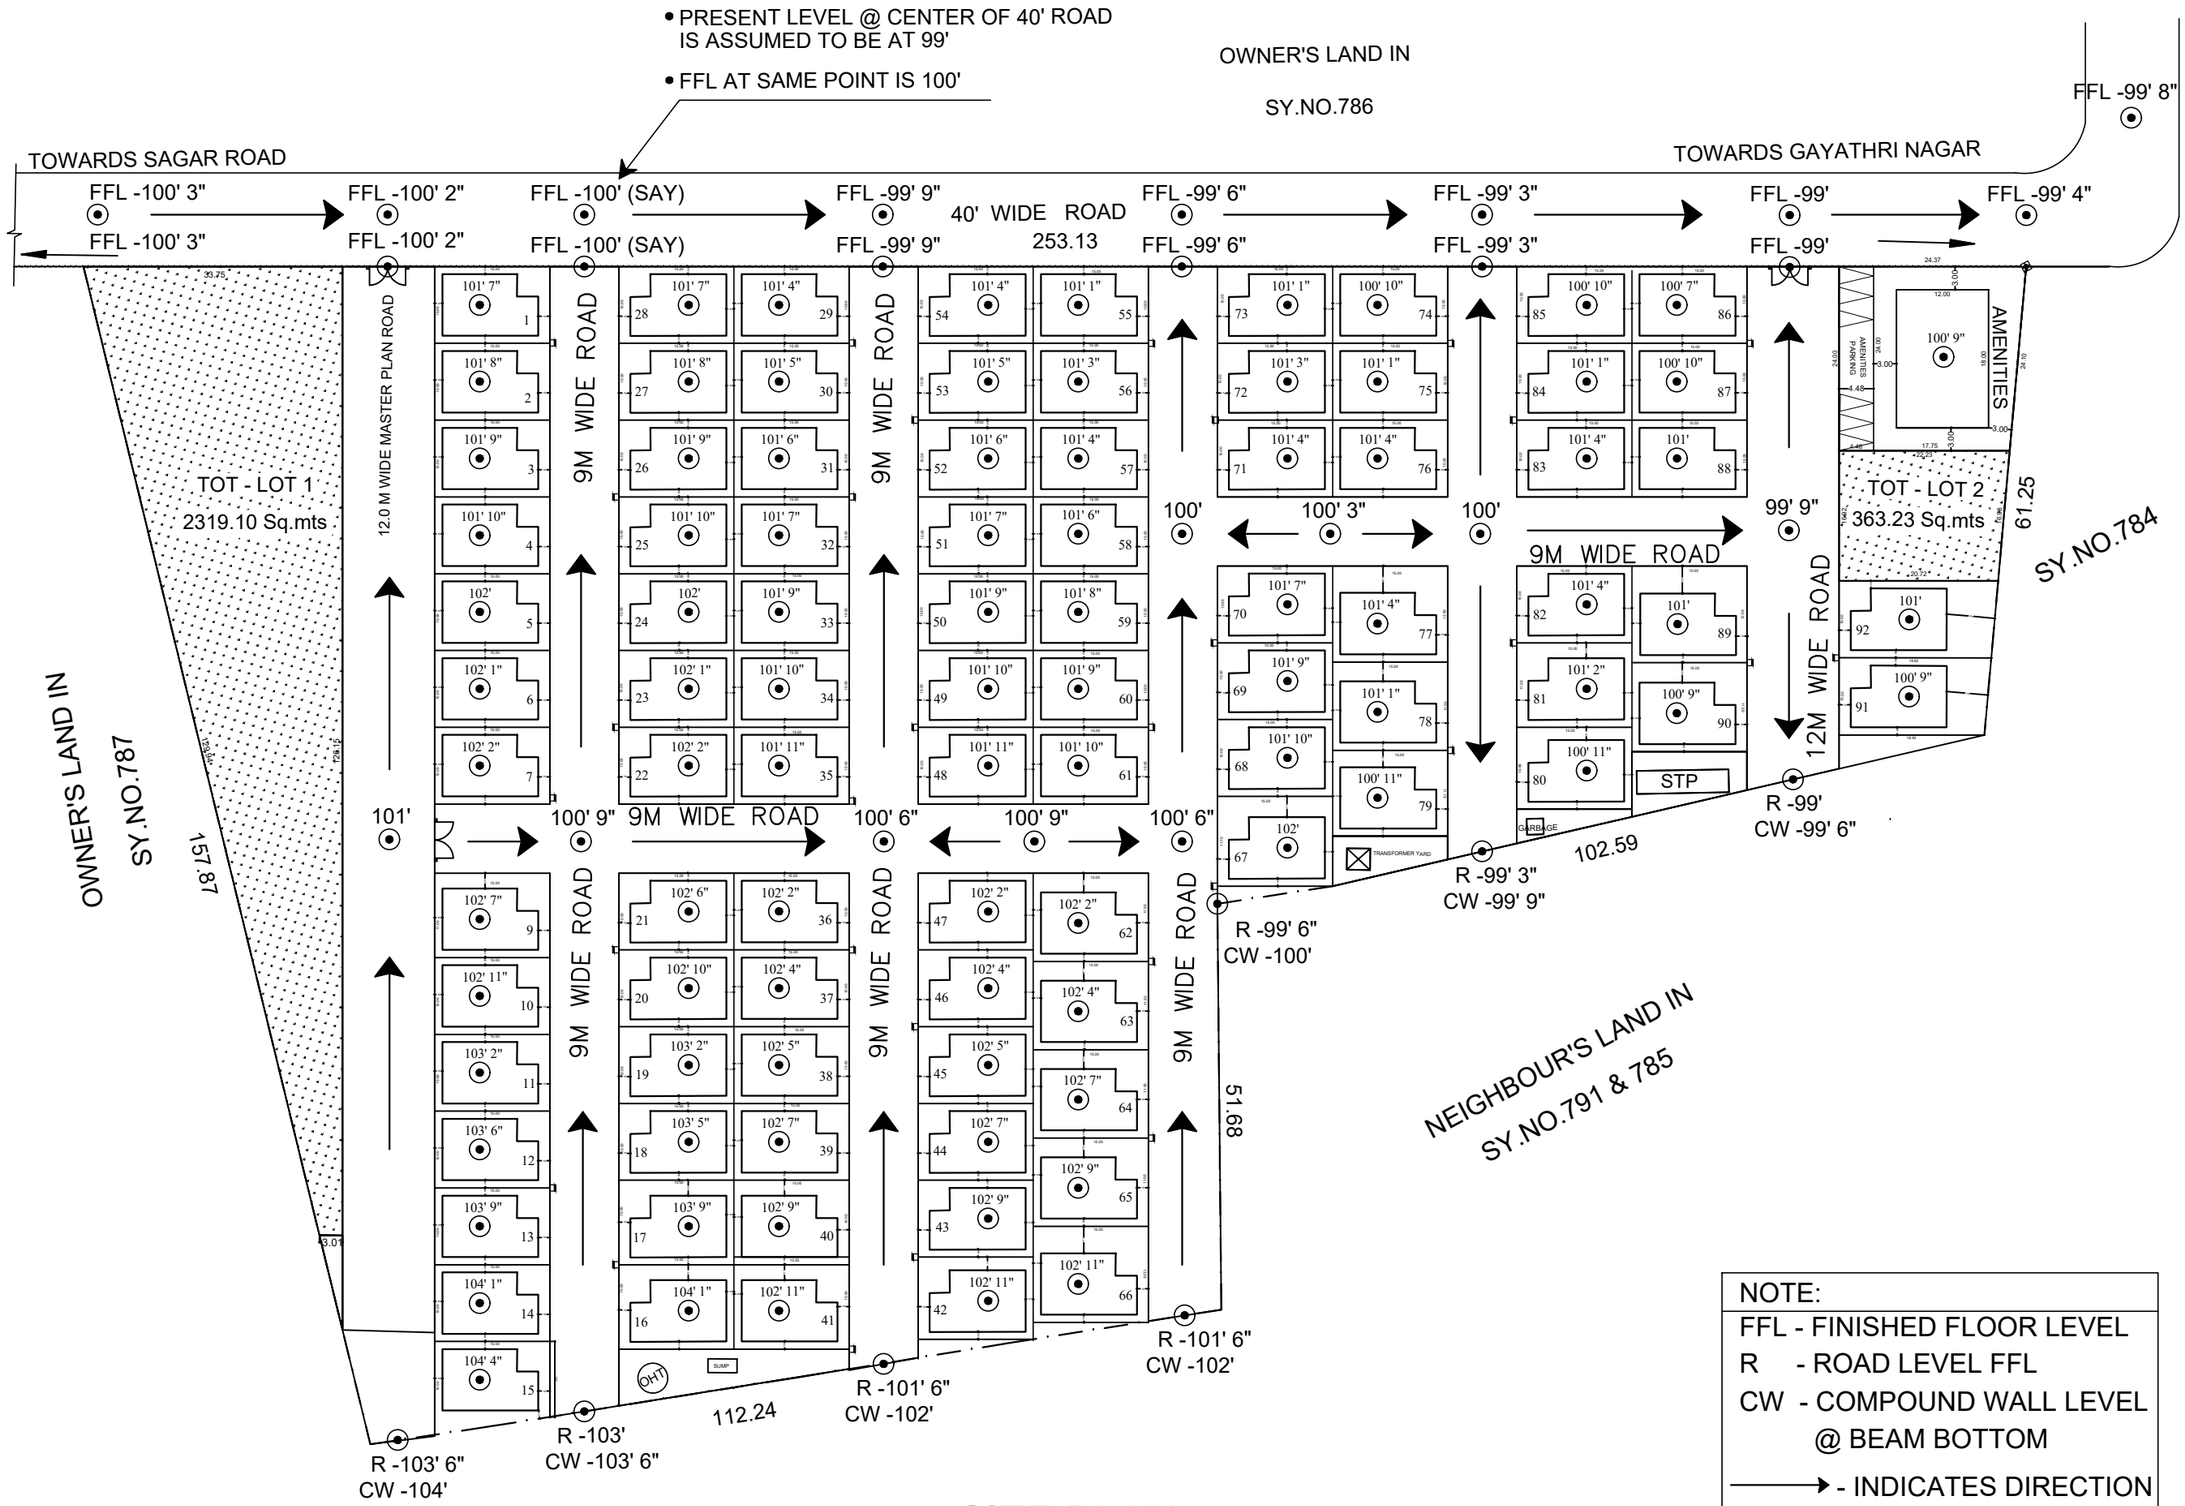

SITE PLAN

NOTE:

FFL - FINISHED FLOOR LEVEL
R - ROAD LEVEL FFL
CW - COMPOUND WALL LEVEL @ BEAM BOTTOM
→ - INDICATES DIRECTION OF SLOPE

Description	Direction	Owners & Developers :	Date :	22.03.2017	Promoted by
SITE PLAN- VILLAS- FFL LEVELS	N	MODI REALTY (MIRYALAGUDA) LLP	Prepared By :	Madhav Bhatt	Modi Properties & Investments Pvt. Ltd. Phone:+91-40-66335551
		Project Name & Phase :	Approved By :	Soham Modi	
		AVR'S GULMOHAR HOMES	Scale :	N.T.S	