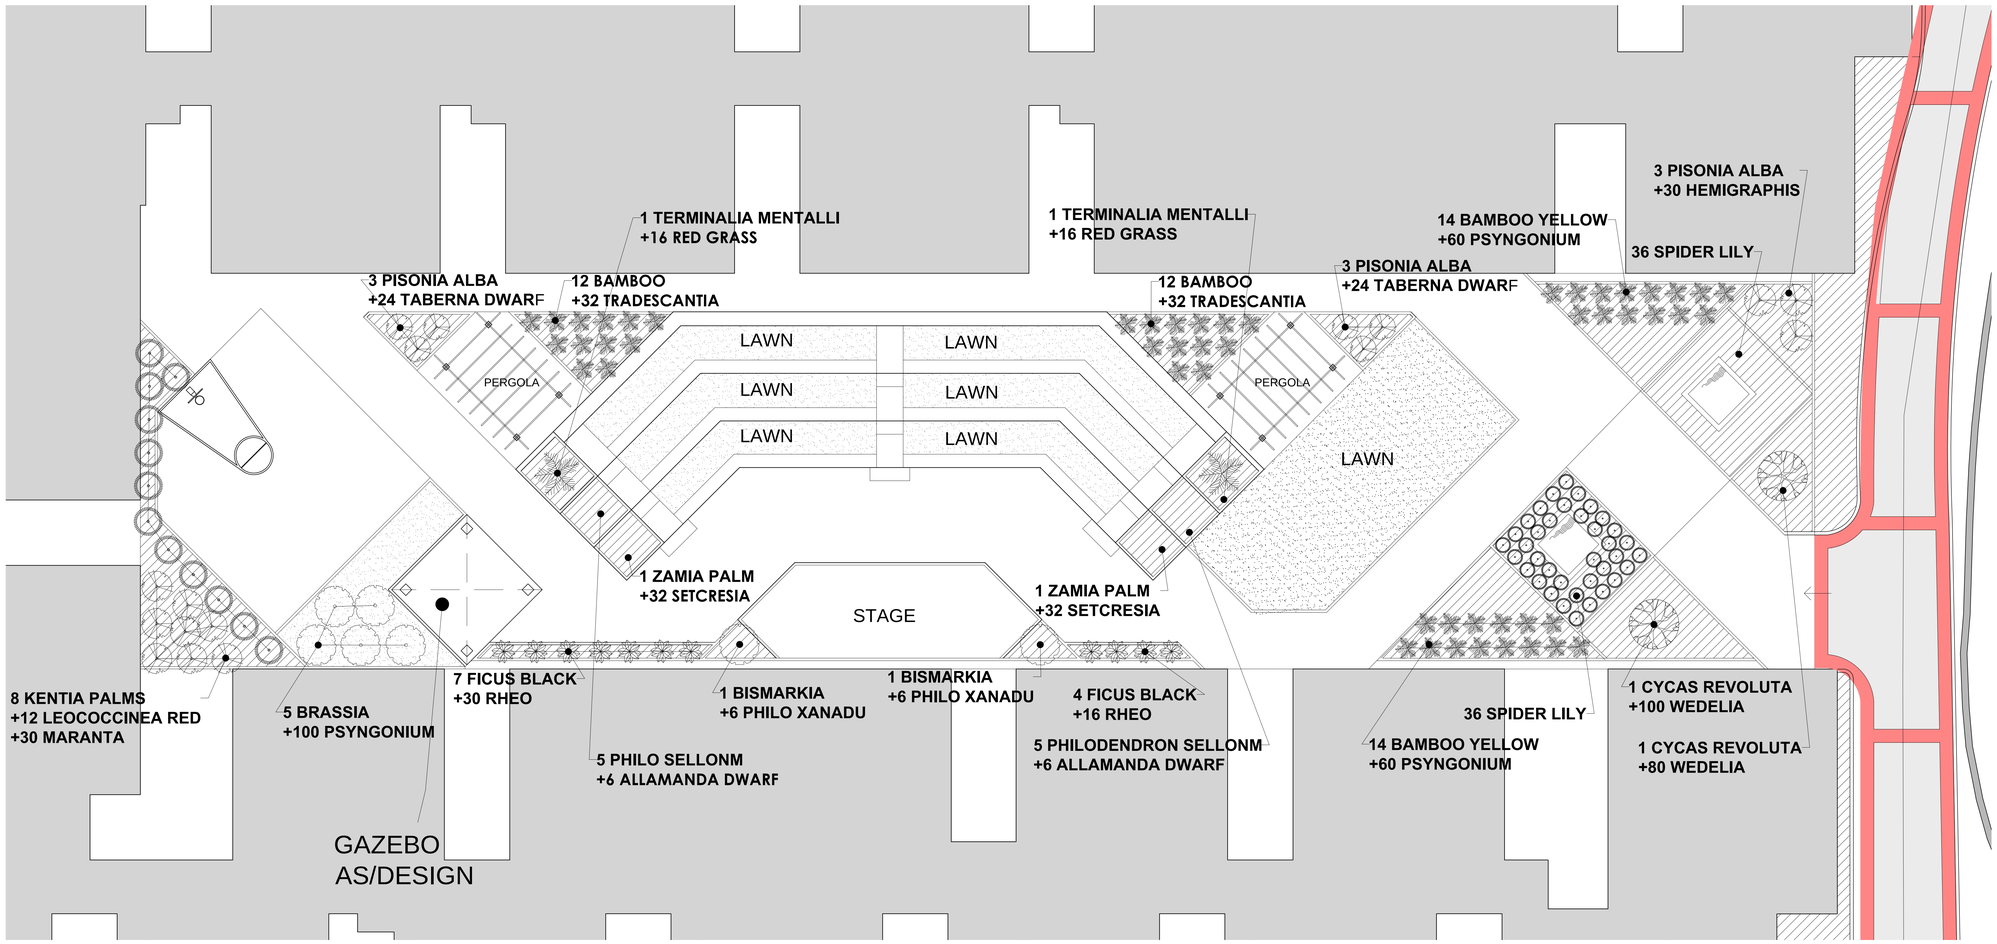

NOTES:

1.THIS DRAWING IS THE PROPERTY OF THE ARCHITECTS AND SHALL NOT BE COPIED WITHOUT PRIOR PERMISSION.
2.DISCREPENCIES FOUND IN THE DRAWING SHALL BE BROUGHT TO THE ARCHITECT'S NOTICE IMMEDIATELY.
3.DRAWINGS SHALL BE READ AND SHOULD NOT BE SCALED.
4.ALL DIMENSIONS ARE IN MILLIMETERS UNLESS MENTIONED.
5.THIS DRAWING SHALL BE READ WITH OTHER RELEVANT DRAWINGS SUCH AS STRUCTURAL,MEP,ETC.

KEY PLAN:

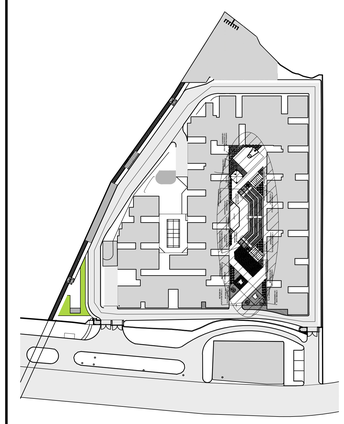

Rev. No.	Description of Revision	Date	By
4			
3			
2			
1			

PROJECT:

MAY FLOWER GRANDE
HYDERABAD

ARCHITECTS:

NARSIMHAM
ASSOCIATES
22 , Lepakshi Colony,
West Maredpally , Secunderabad - 500026

TITLE:

PROPOSED PUSHPAVANAM
PLANTATION PLAN

North	Date	Scale
	JAN '19	NTS
	Dealt K.C	Sr.Project Architect S.K
Dwg. No. MFG / L - PV -		Sr.Architect V.N

M/s. ***NARSIMAHAM ASSOCIATES,*** HAS THE COPY RIGHTS OF THIS DOCUMENT, AND IT SHOULDN'T BE USED BY ANYBODY WITHOUT THE WRITTEN PERMISSION OF THE ARCHITECT.