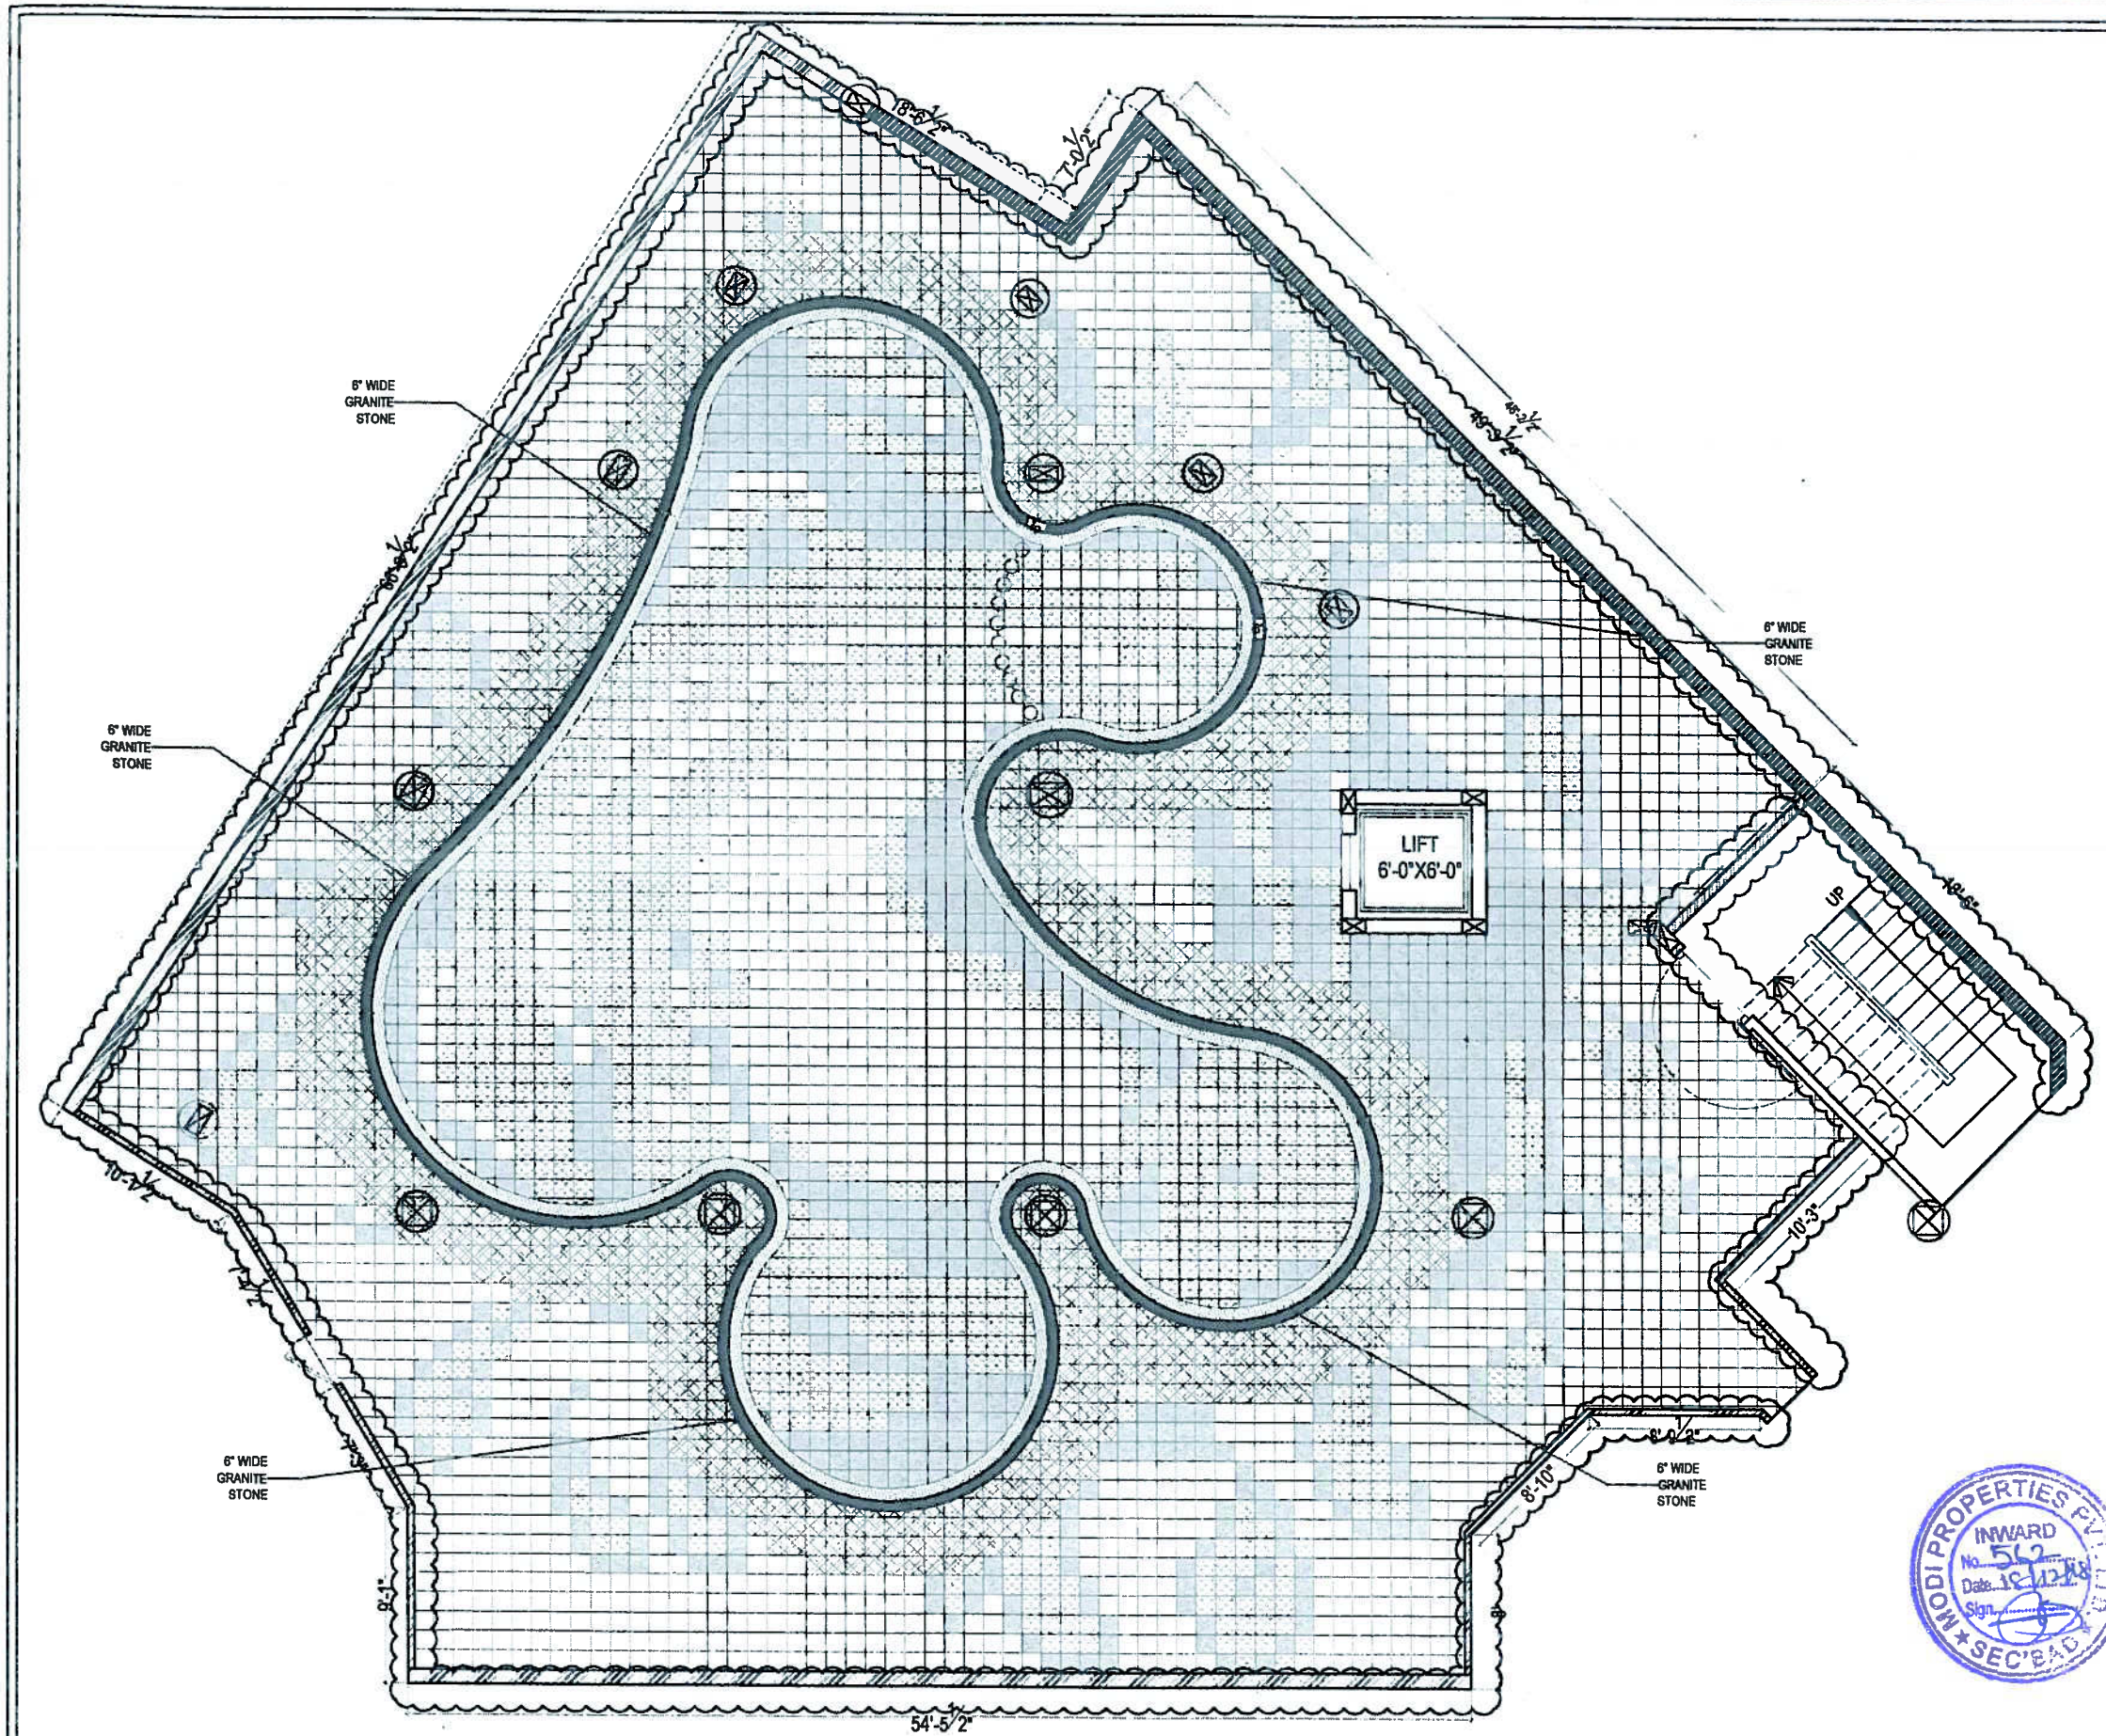


| |
|---|
| PROJECT |
| PROJECT-PARAMOUNT AVENUE - BNC |
| CLIENT |
| MODI PROPERTIES & INVESTMENTS PRIVATE LIMITED |
| TITLE |
| ARCHITECTURAL DRAWING |

APPROVED BY
18 DEC 2018
SOHAM MODI
MANAGING DIRECTOR

| S.No | DATE | S.No | DATE |
|---|---|---|---|
| | | | |
| | | | |
| | | | |
| | | | |

DRAWING DETAILS

SIDE WALL DETAIL

| | |
|---|---|
| Scale: | NTS |
| Drawn by: | SAROJ |
| Checked by: | AR |
| Date: | 17.12.18 |
| Drawing Code: | BNC-WDL |
| Sheet No. | 01 |

INTERIOR CONSULTANTS:

ARDES
ARCHITECTS & INTERIOR DESIGNERS
7-1-212,SHIV-BAGH, AMEERPET, HYDERBAD.

MODI PROPERTIES PVT. LTD. SEC'BAD
INWARD No. 562 Date 19.12.18 Sign