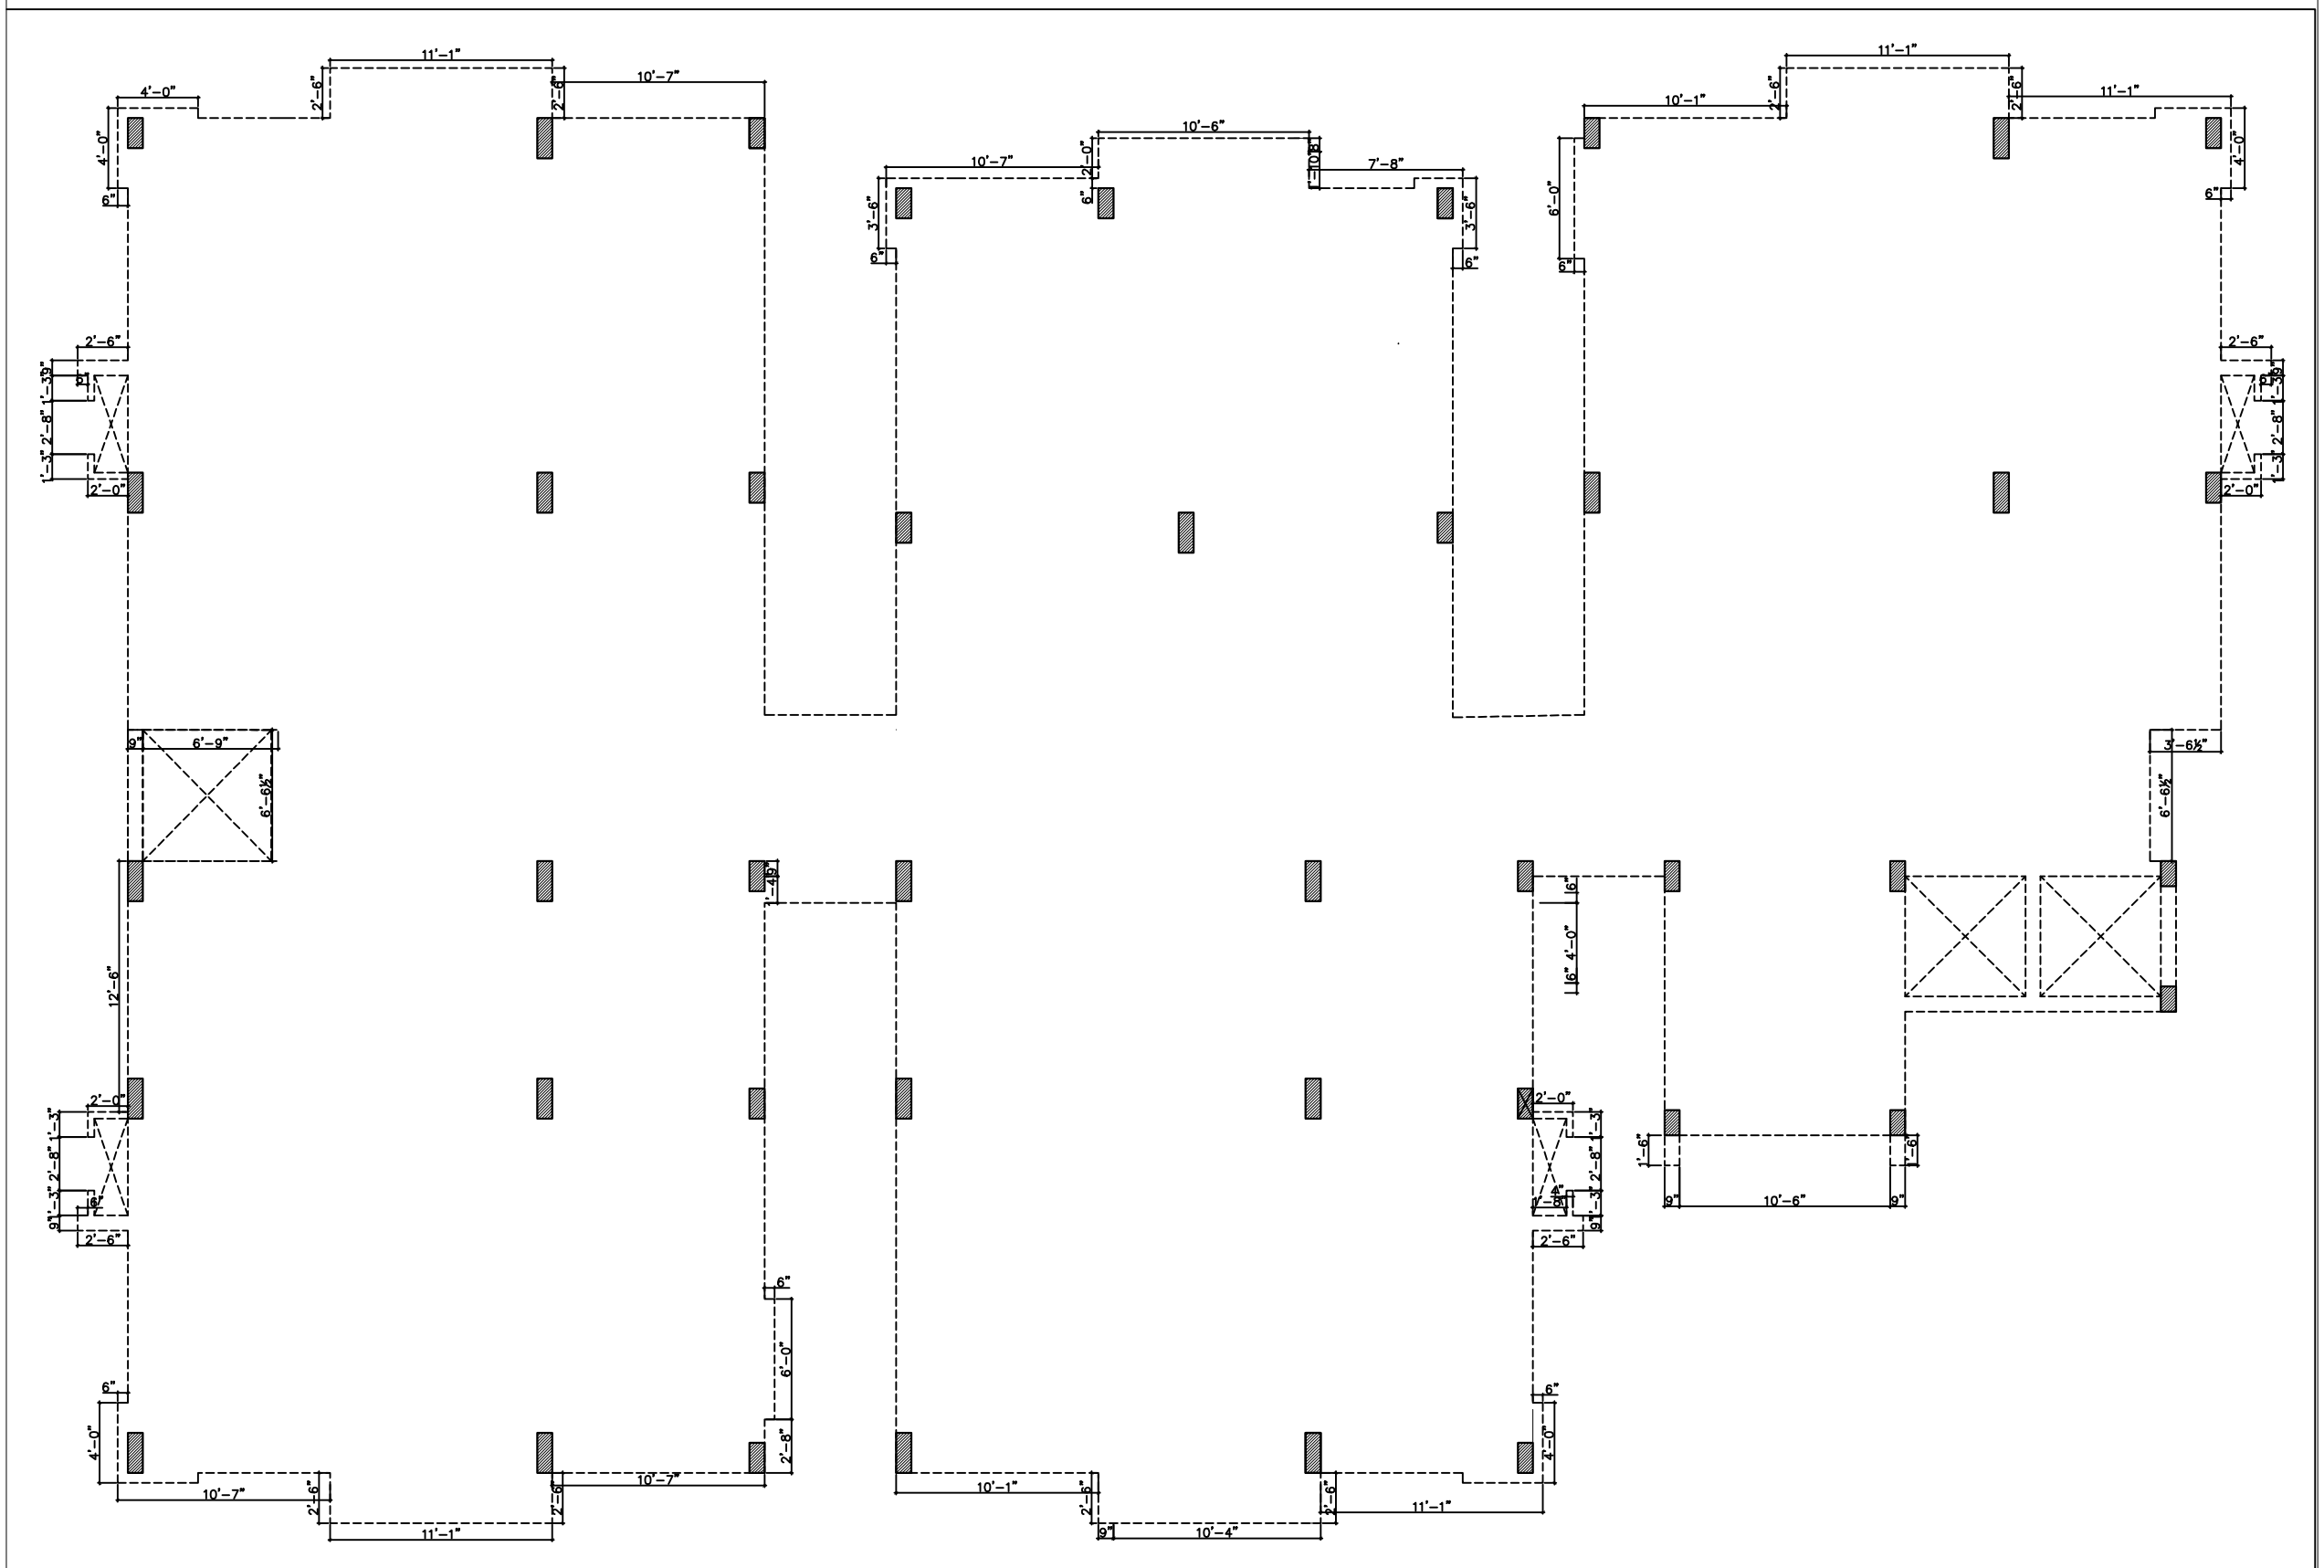

NOTES

1. ALL THE DIMENSIONS ARE IN FPS SYSTEM,
2. ONLY FIGURED DIMENSIONS SHALL BE FOLLOWED, DO NOT SCALE THE DRAWING.
3. THIS SHEET SUPERSEDES ALL PREVIOUSLY REVISED ARCHITECTURAL DRAWING OF SAME NUMBERS
4. ALL LARGE SCALE DRAWINGS SHALL SUPERSEDE THE SMALL SCALE ONES.
5. ANY DISCREPANCY IN THE DRAWINGS SHALL BE BROUGHT TO THE NOTICE OF THE CONSULTANTS, BEFORE EXECUTION OF WORK.

KEY PLAN

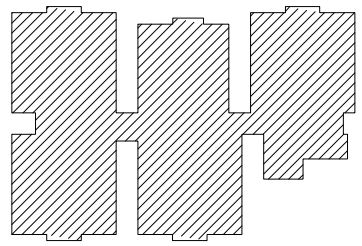

REV. No.	DESCRIPTION	DATE

GOOD FOR CONSTRUCTION

N

Owners & Developers:

MODI PROPERTIES & INVESTMENTS
5-4-187 /3&4,Soham mansion,II Floor,
M.G. Road, Secunderabad-500003.
Phone:66335551(4lines) Fax:040-27544058
E-mail :info @modiproperties.com

Architects & Engineers:

KULKARNI CONSULTANT'S
STRUCTURAL ENGINEERS, ARCHITECTS & PROJECT CONSULTANT'S
#216, KUBERA TOWER'S, NARAYAN GUDA,HYDERABAD.
CONTACT NO'S:- 04023223891, 09246343724, 09246343720.

SCALE:	N.T.S
DATE :	14-12-2017
DRAWN :	HABEEB
CHECKED& APPROVED :	KULKARNI

VISTA HOMES

TITLE: FIRST FLOOR [SLAB PROJECTION]

DWG. NO: KC/VH/AD/B/B/8a

REV. No. 00