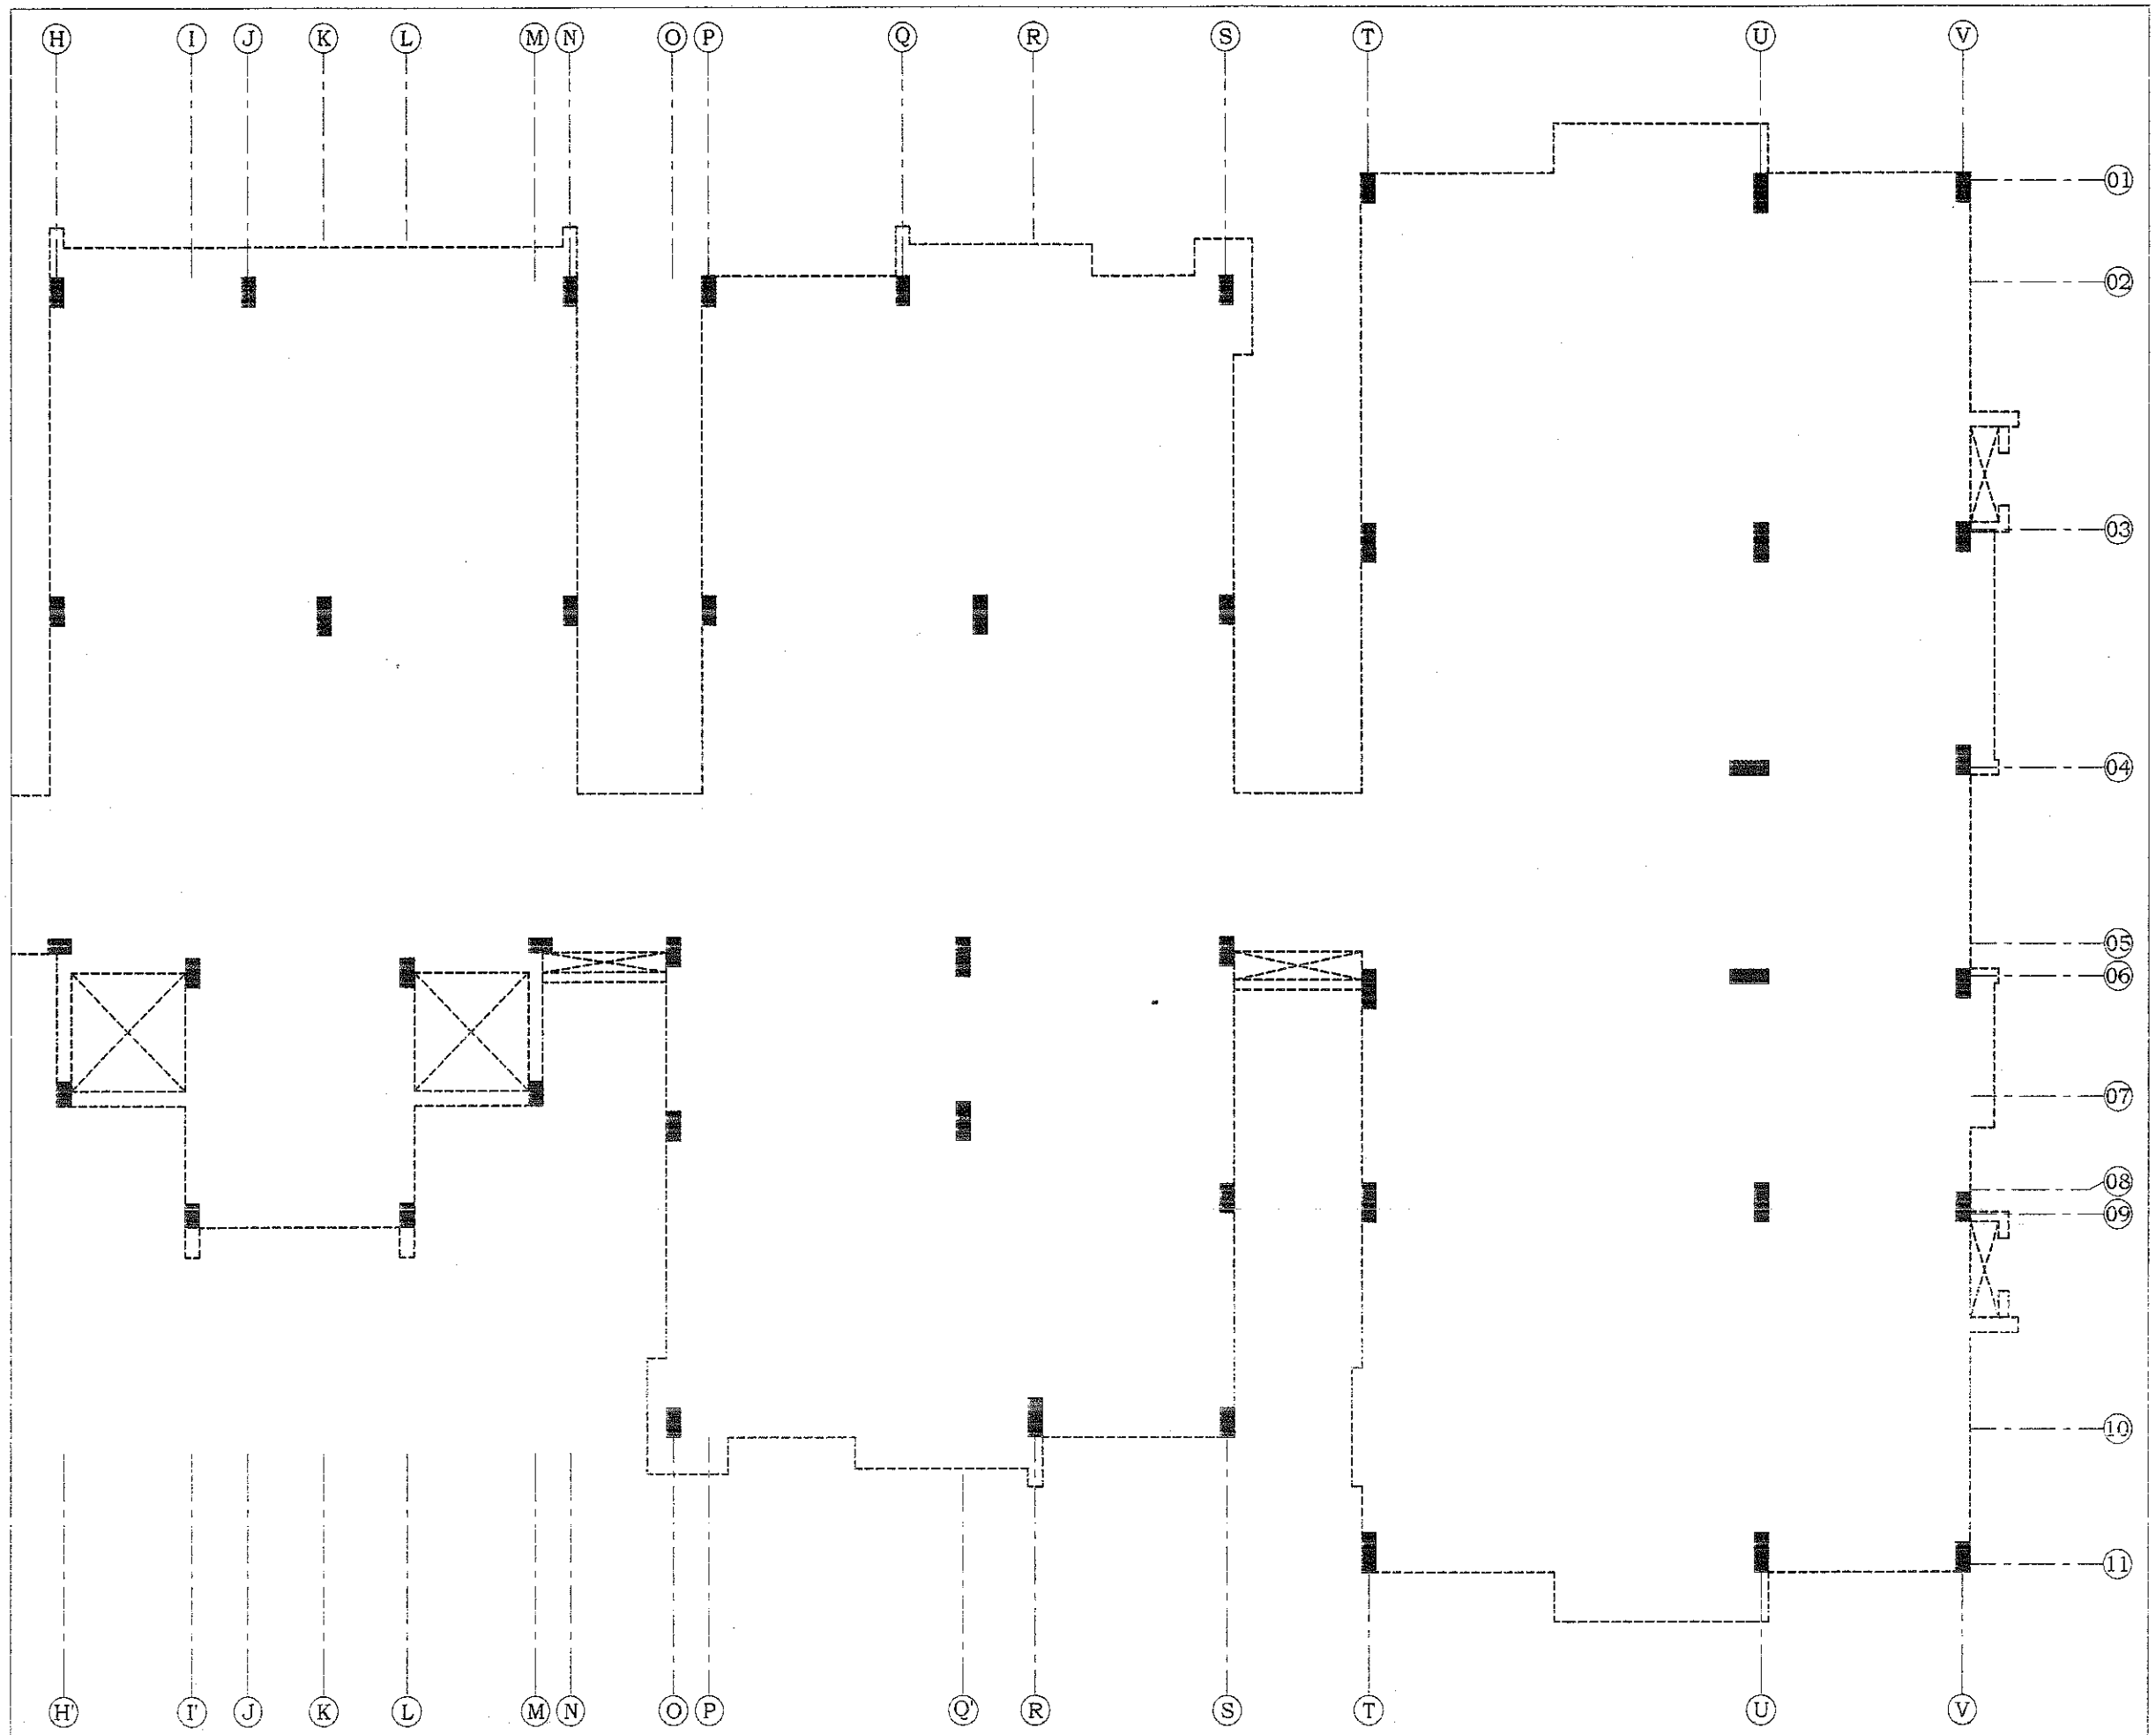

NOTES

1. ALL THE DIMENSIONS ARE IN FPS SYSTEM,
2. ONLY FIGURED DIMENSIONS SHALL BE FOLLOWED, **DO NOT SCALE THE DRAWING.**
3. THIS SHEET SUPERSEDES ALL PREVIOUSLY REVISED ARCHITECTURAL DRAWING OF SAME NUMBERS
4. ALL LARGE SCALE DRAWINGS SHALL SUPERSEDE THE SMALL SCALE ONES.
5. ANY DISCREPANCY IN THE DRAWINGS SHALL BE BROUGHT TO THE NOTICE OF THE CONSULTANTS, BEFORE EXECUTION OF WORK.

KEY PLAN

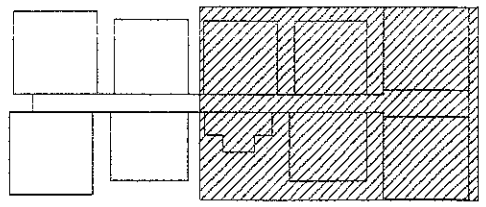

MODI PROPERTIES PVT. LTD. SEC'BAD
INWARD
No. 158
Date 07/01/10
Sign.

APPROVED FOR CONSTRUCTION
JUN 2010
SOHAM MODI
MANAGING DIRECTOR

REV. No.	DESCRIPTION	DATE

GOOD FOR CONSTRUCTION

N

Owners & Developers:

MODI PROPERTIES & INVESTMENTS
5-4-187 /3&4,Soham mansion,II Floor,
M.G. Road, Secunderabad-500003.
Phone:66335551(4lines) Fax:040-27544058
E-mail :info @modiproperties.com

Architects & Engineers:

KULKARNI CONSULTANT'S
STRUCTURAL ENGINEERS, ARCHITECTS & PROJECT CONSULTANT'S
#216, KUBERA TOWER'S, NARAYAN GUDA,HYDERABAD.
CONTACT NO'S:- 04023223891, 09246343724, 09246343720.

SCALE:	N.T.S	VISTA HOMES	
DATE :	26-11-13	TITLE:	THIRD FLOOR [SLAB PROJECTION]
DRAWN :			
CHECKED& APPROVED	KULKARNI	DWG. NO.	KC/VH/AD/B/F/11
		REV No.	00