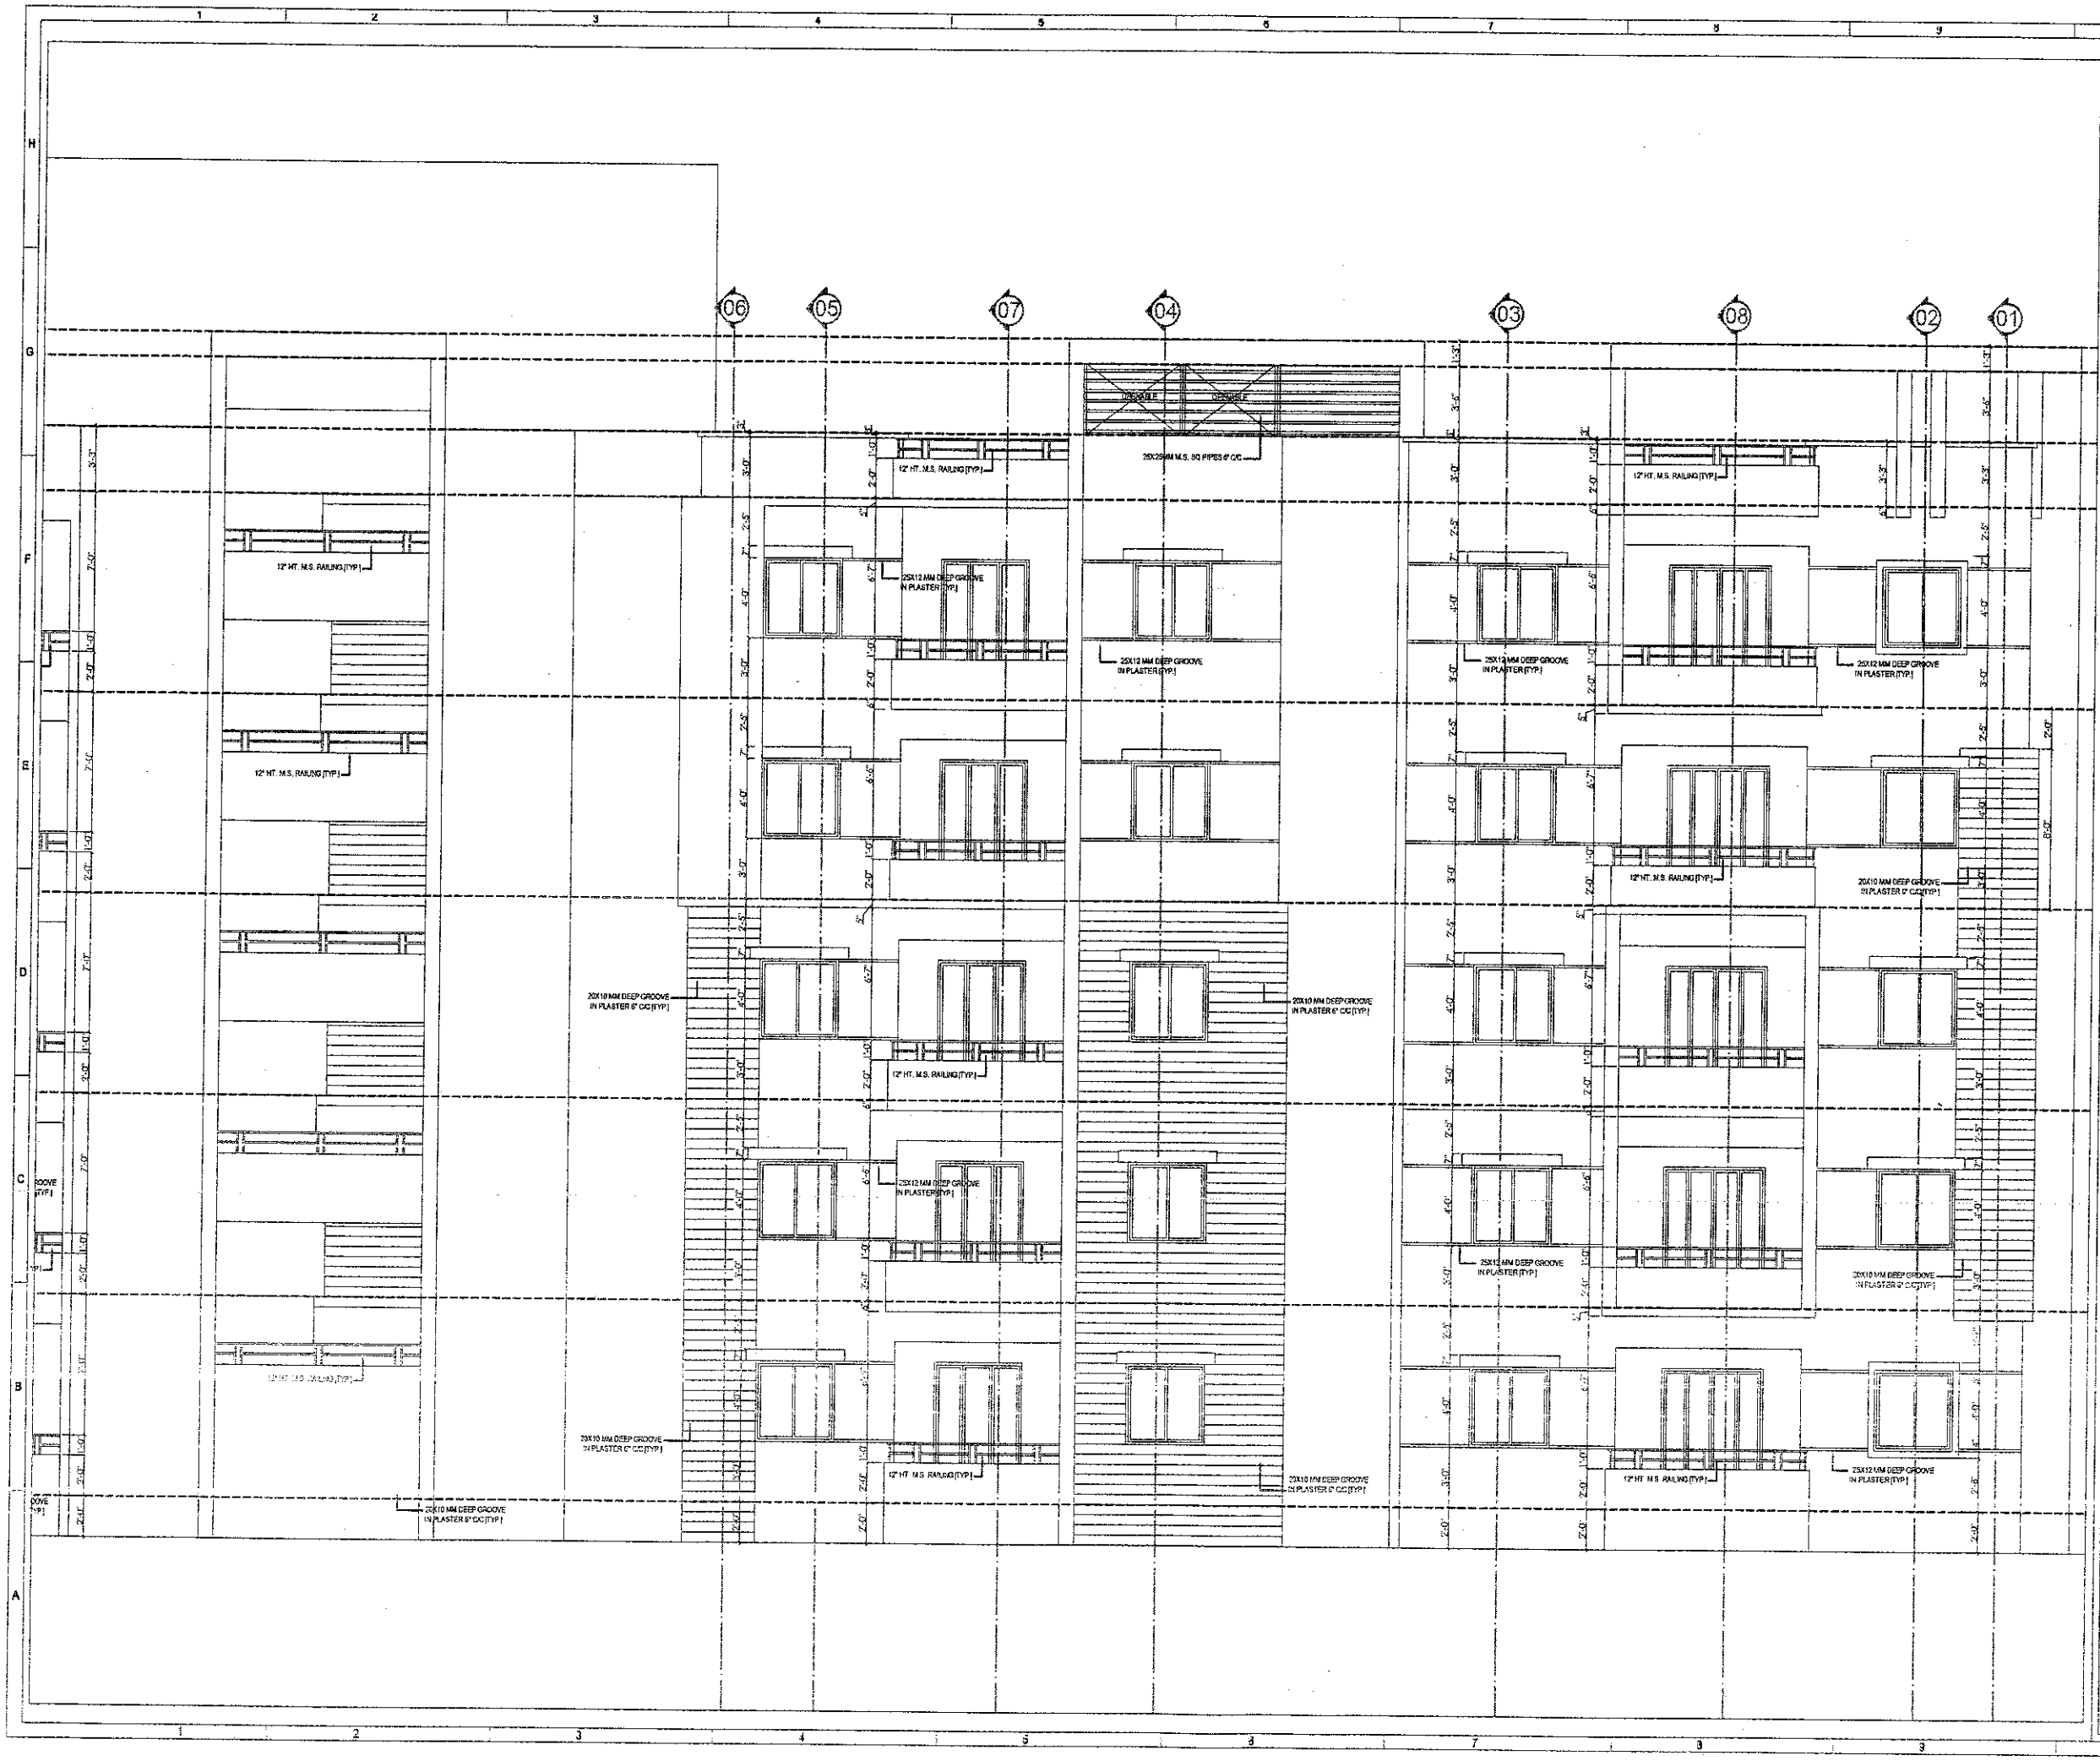

NOTES

1. ALL THE DIMENSIONS ARE IN FPS SYSTEM.
2. ONLY FIGURED DIMENSIONS SHALL BE FOLLOWED, DO NOT SCALE THE DRAWING.
3. THIS SHEET SUPERSEDES ALL PREVIOUSLY REVISED ARCHITECTURAL DRAWING OF SAME NUMBERS
4. ALL LARGE SCALE DRAWINGS SHALL SUPERSEDE THE SMALL SCALE ONES.
5. ANY DISCREPANCY IN THE DRAWINGS SHALL BE BROUGHT TO THE NOTICE OF THE CONSULTANTS, BEFORE EXECUTION OF WORK.

KEY PLAN

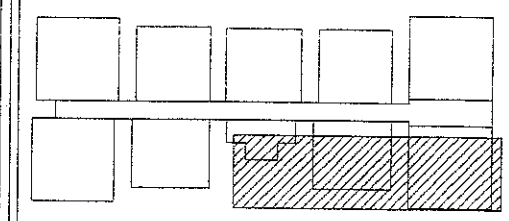

MODI PROPERTIES PVT. LTD. SEC'BAD
INWARD
No. 1577
Date 27/6/14
Sign.

APPROVED FOR CONSTRUCTION
7 JUN 2010
SOHAM MODI
MANAGING DIRECTOR

REV. No.	DESCRIPTION	DATE
01	FLOOR HEIGHTS ARE CHANGED	29-07-13

GOOD FOR CONSTRUCTION

N

Owners & Developers:
MODI PROPERTIES & INVESTMENTS
5-4-187 / 3&4, Soham mansion, II Floor,
M.G. Road, Secunderabad-500003.
Phone:66335551(4lines) Fax:040-27544058
E-mail :info @modiproperties.com

Architects & Engineers:
KULKARNI CONSULTANT'S
STRUCTURAL ENGINEERS, ARCHITECTS & PROJECT CONSULTANT'S
#216, KUBERA TOWER'S, NARAYAN GUDA, HYDERABAD.
CONTACT NOS:- 04023222891, 09246343724, 09246242720.

SCALE:	N.T.S	VISTA HOMES	
DATE :	28-12-13	TITLE:	WEST SIDE ELEVATION [PART-02 / 02]
DRAWN :			
CHECKED & APPROVED :	KULKARNI	DWG. NO.	KC/VH/AD/B/F/20
		REV. No.	00