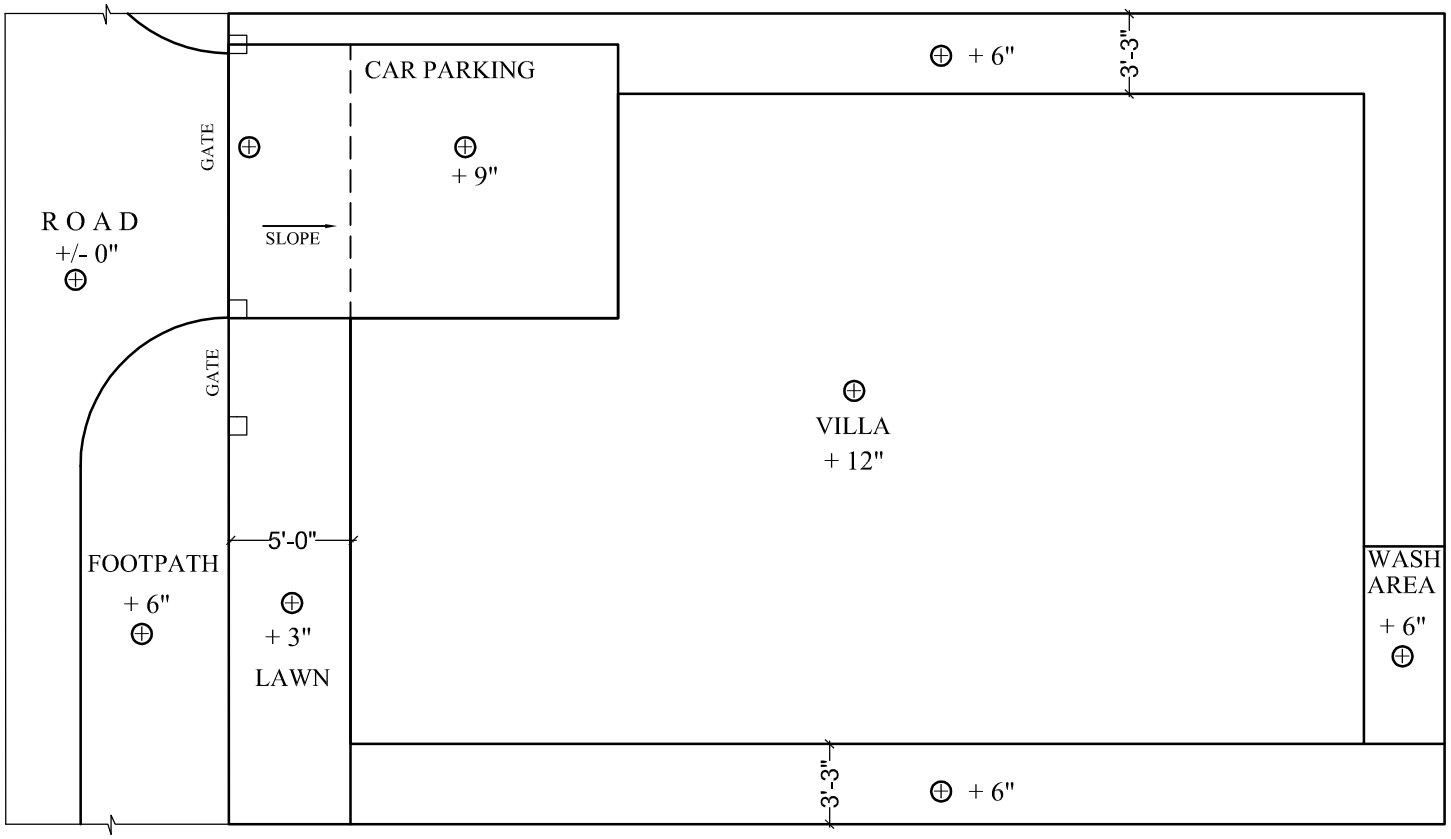

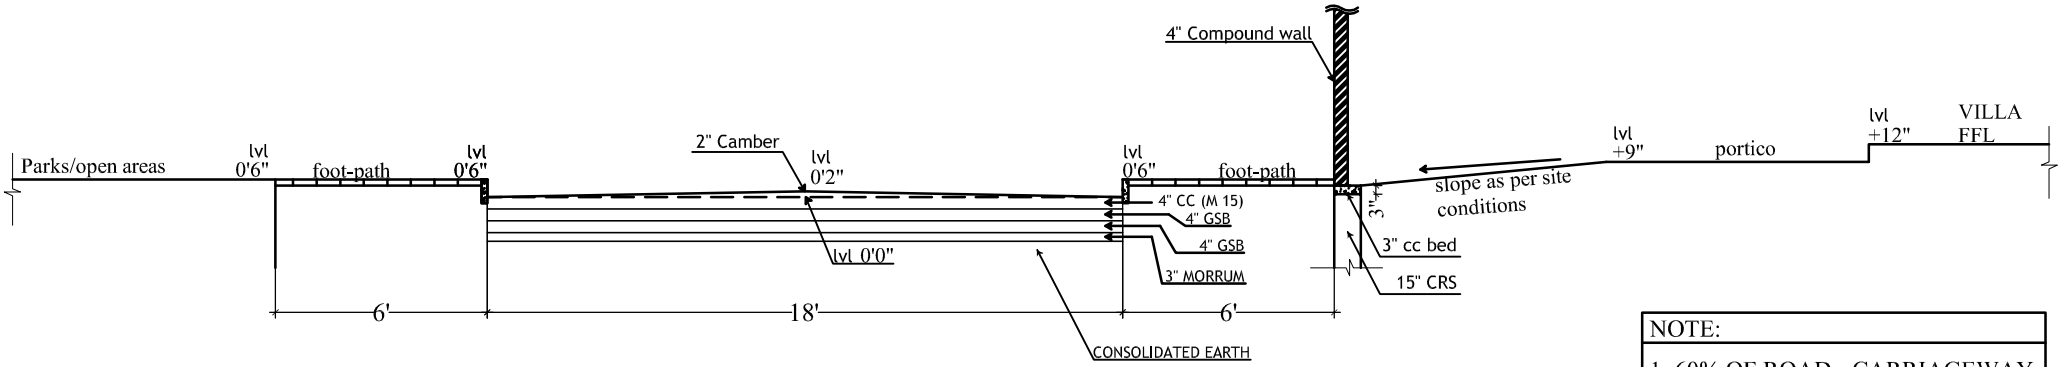

NOTE:

1. 60% OF ROAD - CARRIAGEWAY
2. 40% OF ROAD - FOOTPATH

Description	Direction	Owners & Developers :	Date :	27/07/2017	Architects	Promoted by
LEVEL OF VILLA FOR SOV		Modi Properties Pvt Ltd.	Prepared By :	Madhav Bhatt	Architectural Associates, 8-1-383, R.P.Road, Secunderabad-3, subashanandsagar@hotmail.com	Modi Properties & Investments Pvt. Ltd.
		Project Name & Phase :	Approved By :	Soham Modi		Phone:+91-40-66335551
			Scale :	N.T.S		