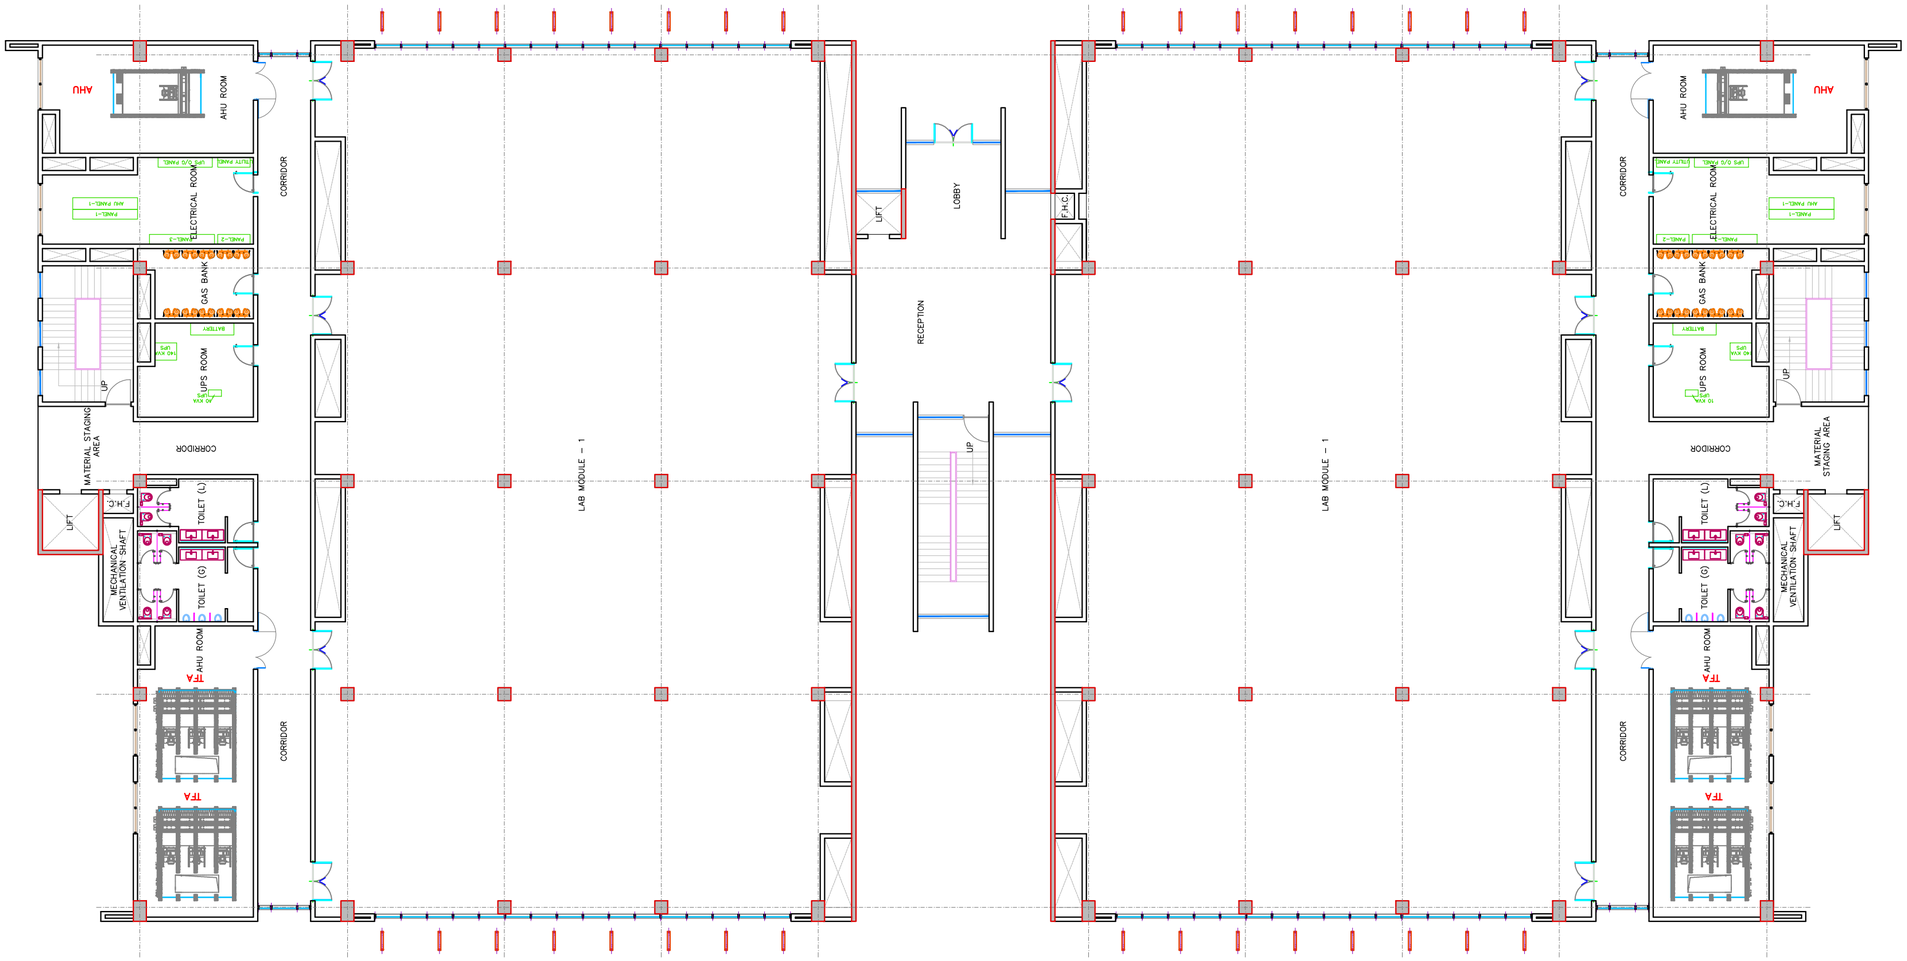

PROPOSED BUILDING - GROUND+3 FLOORS
FLOOR TO FLOOR HEIGHT - 4.50 METRES
FLOOR PLATE 32825 SFT

Description	Direction	Owners & Developers :	Date :	18.05.2019	Promoted by :
BUILDING 9200-NUCLEUS MODULE TYPICAL FLOOR PLAN	N	Genome Valley Research Centres Pvt Ltd	Prepared By :	Jayapradha Chawla	Modi Properties Pvt Ltd
		Project Name & Phase :	Approved By :	Soham Modi	
		Innopolis	Scale :	N.T.S	Phone:+91-40-66335551