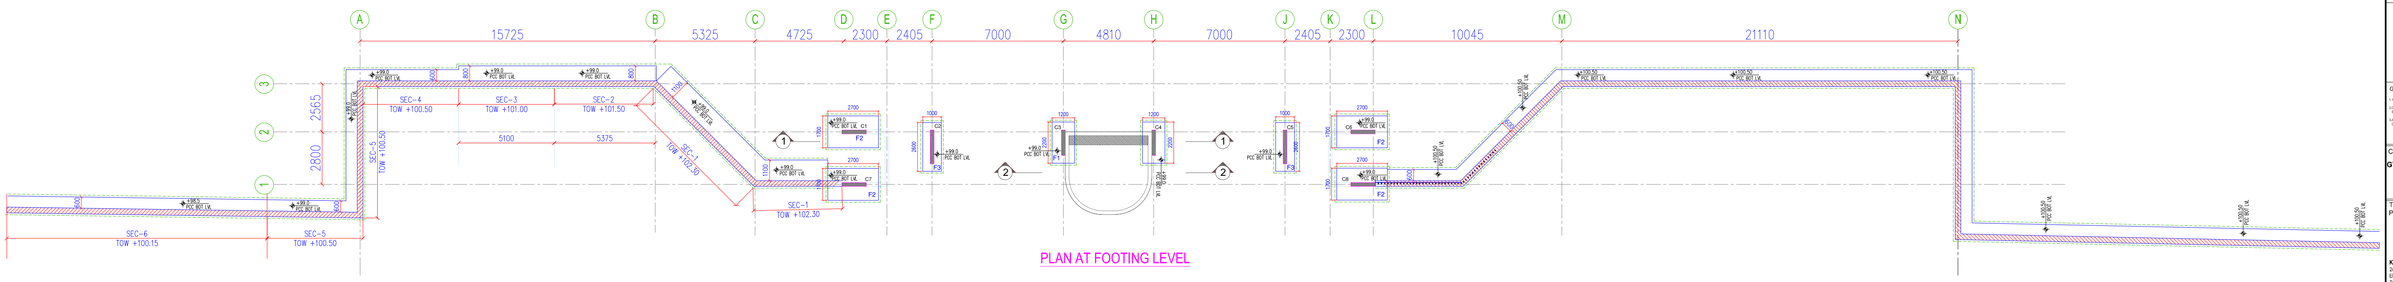

PLAN AT FOOTING LEVEL

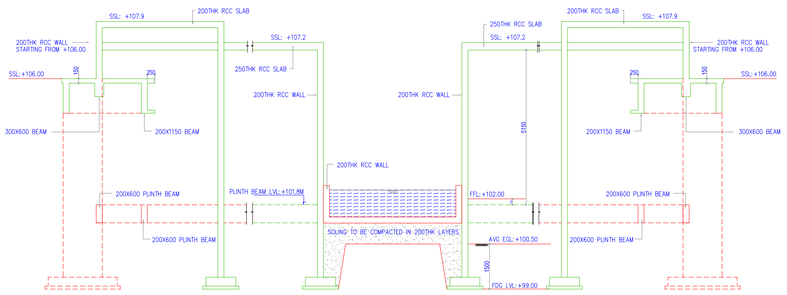

SECTION 1-1

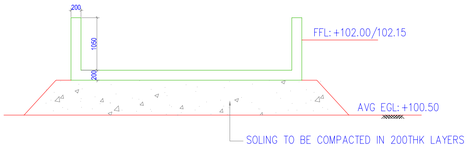

SECTION 2-2

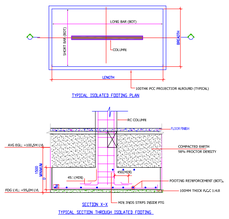

FOOTING SCHEDULE (M30:Fe500)

FOOTING NUMBERS	COLUMN NUMBERS	FOOTING DIMENSION			FOOTING REINFORCEMENT	
		L	B	D	ALONG B	ALONG L
F1	C3, C4	2200	1200	300	T8@100 C/C	T8@100 C/C
F2	C1, C6, C7, C8	2700	1700	300	T8@100 C/C	T8@100 C/C
F3	C2,C5	2600	1000	300	T8@100 C/C	T8@100 C/C

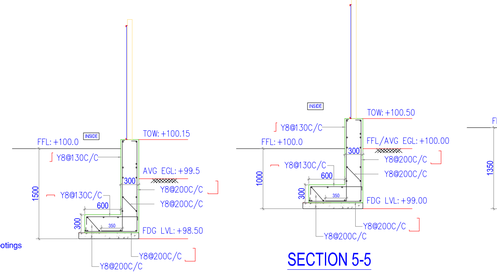

SECTION 6-6

SECTION 5-5

SECTION 4-4

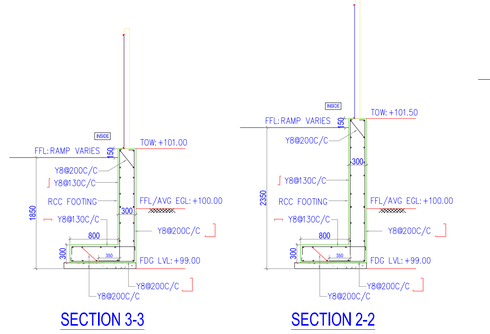

SECTION 3-3

SECTION 2-2

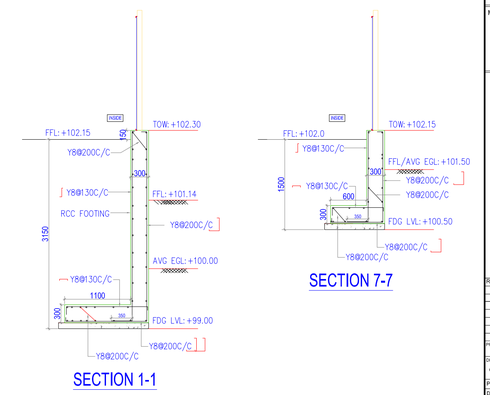

SECTION 1-1

SECTION 7-7

General notes

1) The drawing is not to be scaled
2) All dimensions are in millimetres and all levels are in metres unless otherwise indicated.
3) Any discrepancy in the drawing is to be brought to the immediate notice of the consultant.
4) The drawing is to be read in conjunction with relevant Architectural and Services drawings and specifications
5) The drawing is to be read in conjunction with general notes
6) The minimum depth of excavation = 1500mm for column footings
   = 1000mm for compound wall footings
7) Grade of concretew M25 , Grade steel=Fe 500
8) Clear cover for footing --- bot=50mm, sides=75mm
8) Clear cover for compound wall footing --- bot=50mm, walls=40mm

KEY PLAN

GENERAL NOTES:

1. ALL DIMENSIONS ON THE DRAWING ARE IN MILLIMETRES.
2. ONLY WRITTEN DIMENSIONS ARE TO BE FOLLOWED. DRAWING SHOULD NOT BE SCALED UNDER ANY CIRCUMSTANCES.
3. ALL MEASUREMENTS MUST BE CHECKED AND VERIFIED BY THE CONTRACTORS PRIOR TO EXECUTION OF WORK AT SITE.

CLIENT :

GV RESEARCH CENTERS PVT LTD.
Plot No.3, Sy.No.239 to 243
Tumkapally, Shankpet

TECHNICAL ADVISOR
PRIME CONSULTANT

Koncepo Scientech International Private Limited
2nd Floor, BNR Towers, B1A, HP Avenue,
Electronic city Phase II, Bangalore – 560100
T: +91-80-67092070
F: +91-80-67092088
Email: marketing@koncepo.com
www.koncepo.com
I North America I Singapore II China II

ARCHITECT

m|a|r c h i t e c t s pvt.ltd.
Jaipur - Bangalore - Hyderabad
Plot No.,1, greenwoods, Lal Kothi Scheme,
off Sikhar Marg,Jaipur-302001
Tel:(91 141 4299999
email - studio@marchitects.in web-www.marchitects.in

STRUCTURAL CONSULTANT

Dixcons Consulting Engineers
#7,GF, Rishini Enclave, 14th main, 1st cross
Ultimahali Main Road,Bangalore45.
Ph:26395244

MEP CONSULTANT

REV	DATE	DESCRIPTION
01	04.01.2019	Good For Construction
00	26.12.2018	Good For Construction

PROJECT : GVRC

DRAWING TITLE :
Gatehouse & Front Boundary Wall Detail

PROJ.NO: 054 | DATE: 04.01.2019

DRAWING NO: KSK/GVRC/Str/ST-001/Rev.01

SD01	SCALE 1 : 100	SHEET NO 01OF 01

PROGRAMMER	PREPARED BY	CHECKED BY	APPROVED BY
SHIVA	RAMEEZ	SRIKAR	JAY