PRODUCED BY AN AUTODESK EDUCATIONAL PRODUCT

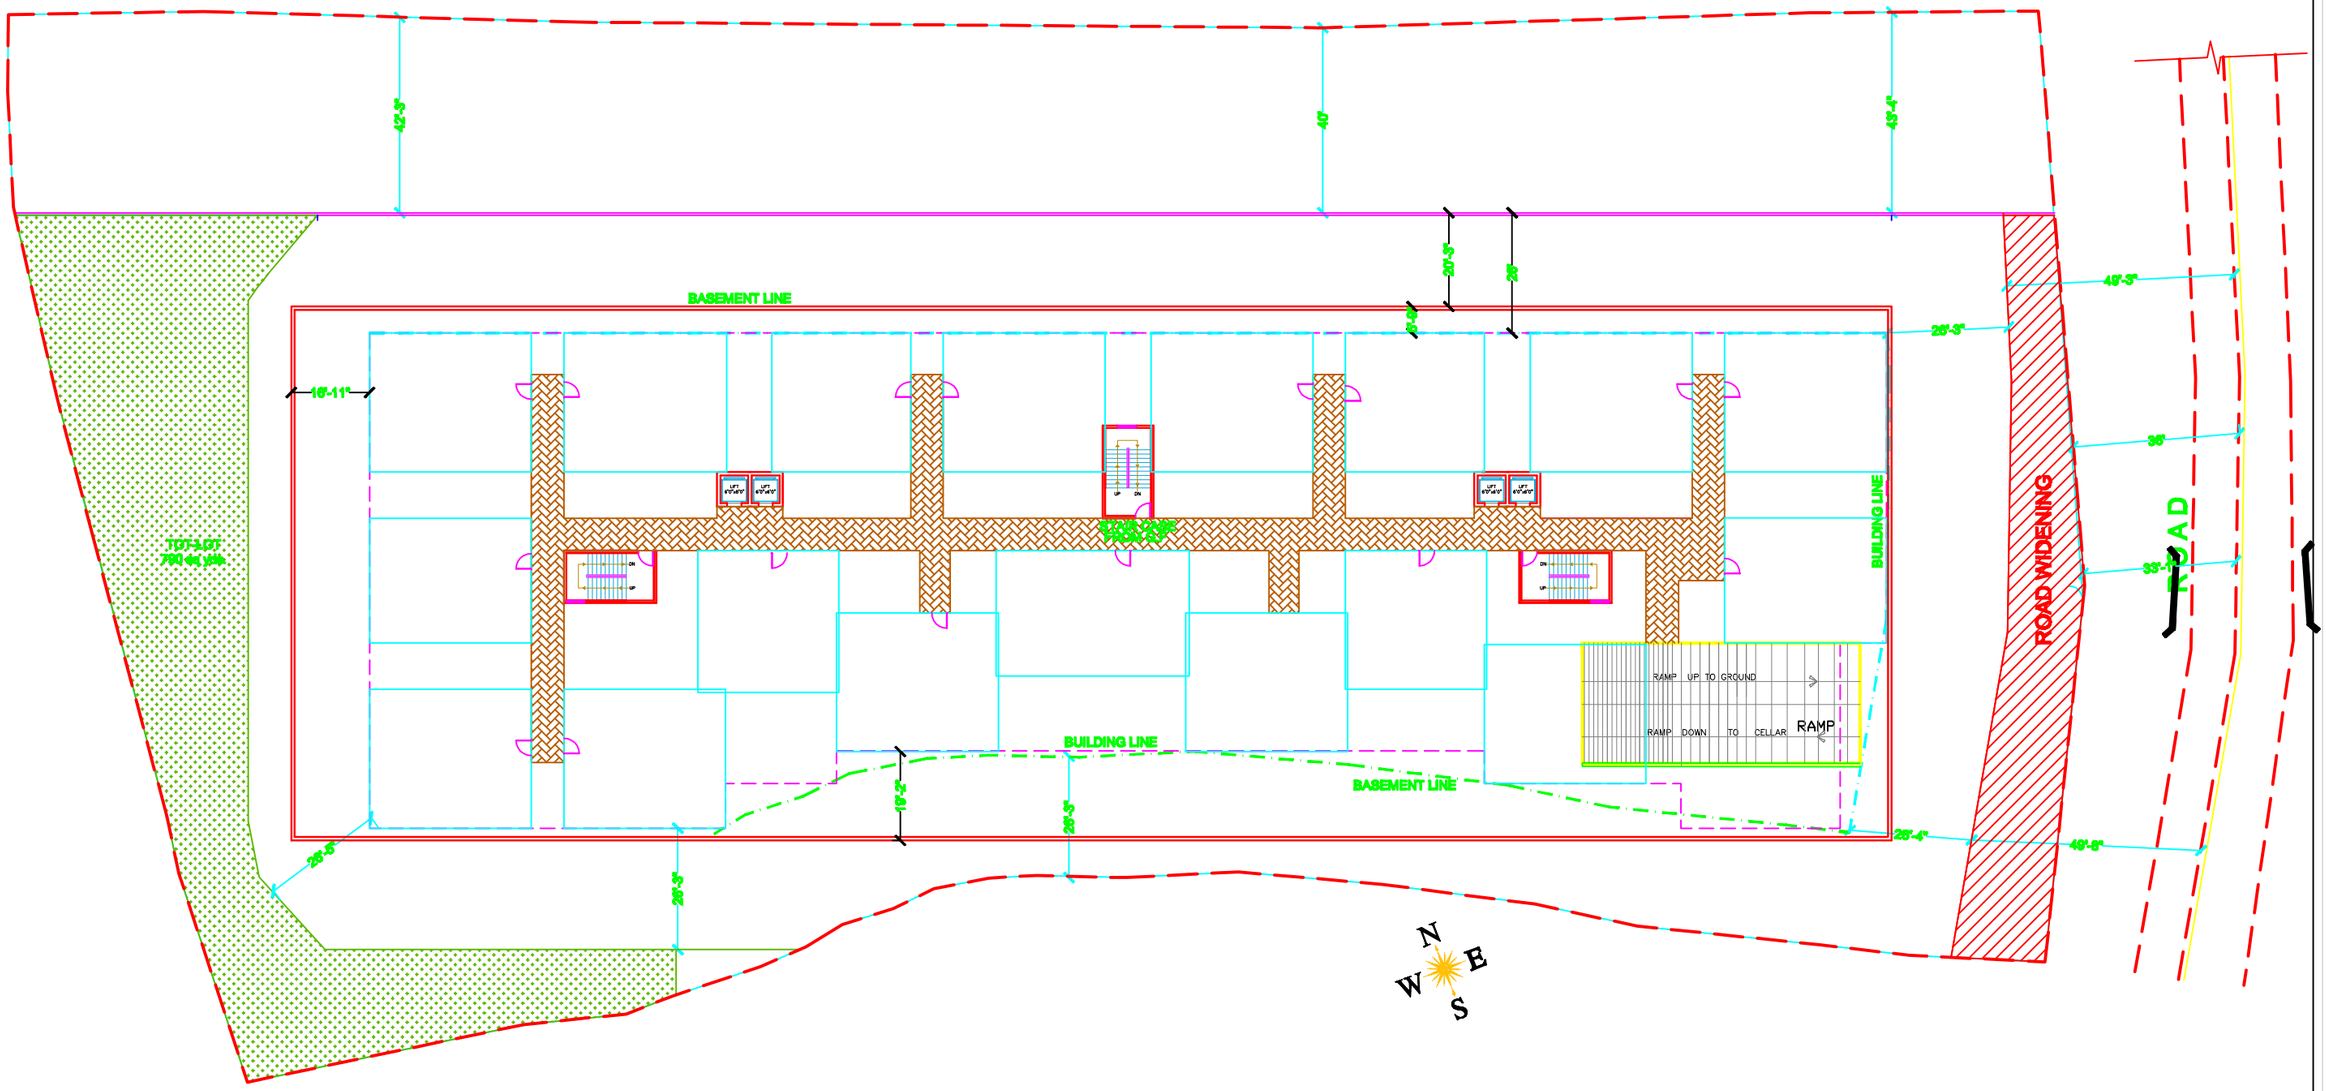

GOUND FLOOR PLAN

ORIGINATOR:	KULKARNI CONSULTANT'S STRUCTURAL ENGINEERS, ARCHITECTS & PROJECT CONSULTANT'S #216, KUBERA TOWER'S, NARAYAN GUDA,HYDERABAD. CONTACT NO'S:- 04023223891, 09246343734, 09246343729.			
SCALE:	N.T.S	PROPOSED RESIDENTIAL APARTMENT AT GUNDLA POCHAMPALLI, HYDERABAD.		
DATE :	08-05-2019			
DRAWN :	BASHA	TITLE:	GROUND FLOOR PLAN	
CHECKED:	PHANI			
APPROVED :	KULKARNI		DWG. NO. KC/AD/GP/OP3/01	REV. No.

PRODUCED BY AN AUTODESK EDUCATIONAL PRODUCT

PRODUCED BY AN AUTODESK EDUCATIONAL PRODUCT

PRODUCED BY AN AUTODESK EDUCATIONAL PRODUCT