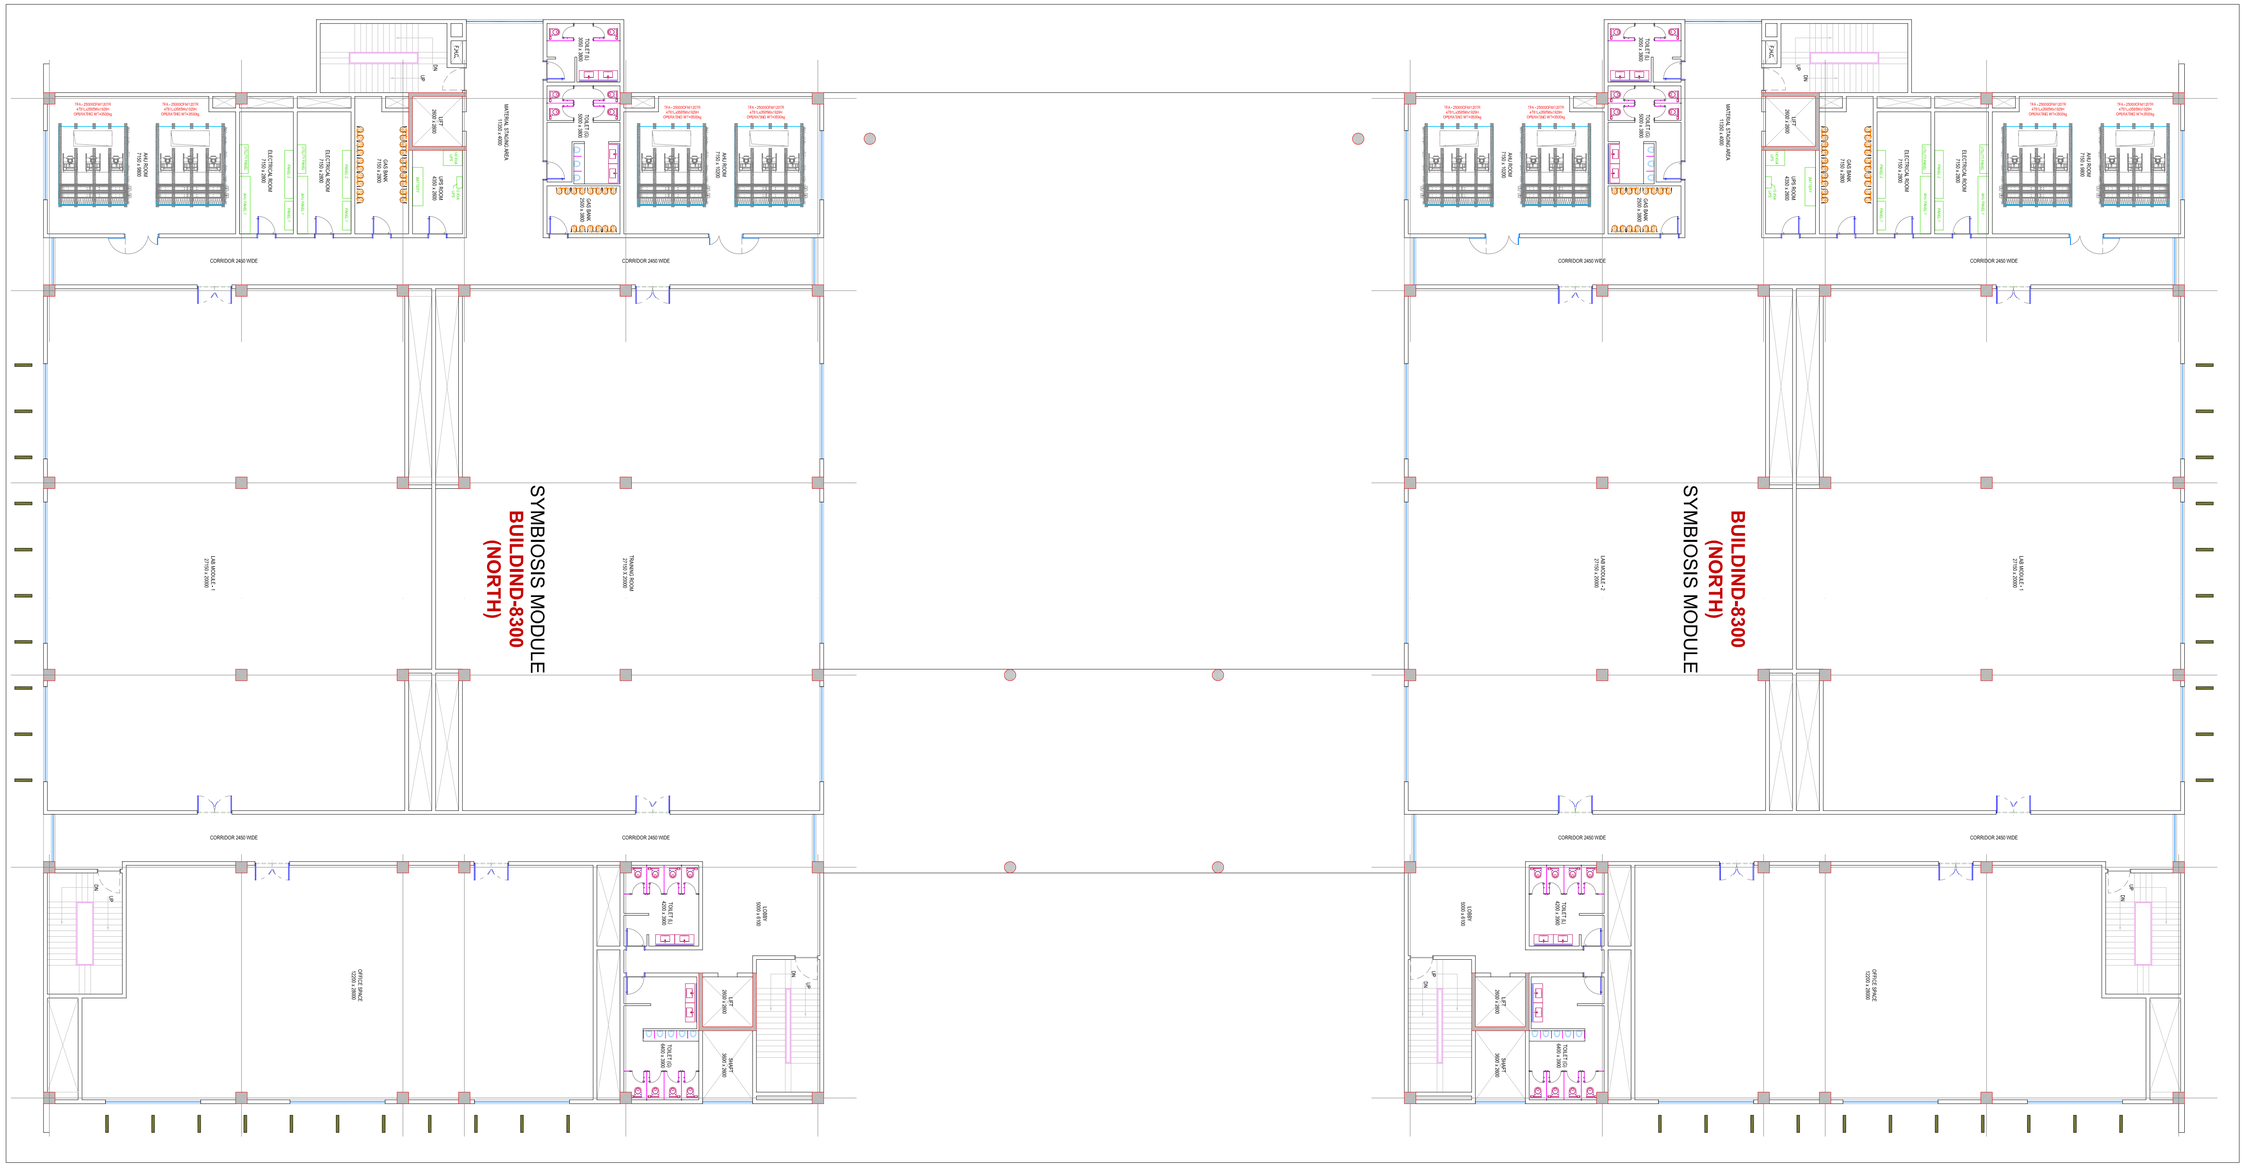

FIRST FLOOR PLAN

KEY PLAN

GENERAL NOTES:

1. ALL DIMENSION ON THIS DRAWING ARE IN MILLIMETERS.

2.ONLY WRITTEN DIMENSIONS ARE TO BE FOLLOWED. DRAWING SHOULD NOT BE SCALED UNDER ANY CIRCUMSTANCES.

3.ALL MEASURMENTS MUST BE CHECKED AND VERIFIED BY THE CONTRACTORS PRIOR TO EXECUTION OF WORK AT SITE.

CLEINT :

GV RESEARCH CENTERS PVT LTD.
Plot No.3, Sy.No.230 to 243
Turkapally, Shamirpet

TECHNICAL ADVISOR
PRIME CONSULTANT

Koncepo
Strategy | Planning | Develop

Koncepo Scientech International Private Limited
2nd Floor, BNR Towers, 91/A, HP Avenue,
Electronic city Phase I, Bangalore - 560100
T: +91-80-61920078
F: +91-80-61920088
Email: marketing@koncepo.com
www.koncepo.com
I North America I Singapore I China I

ARCHITECT

m a a r c h i t e c t s pvt.ltd.
Jaipur - Bangalore - Hyderabad
Plot No. -1, greenwoods, Lal Kothi Scheme,
off Sahkar Marg,Jaipur-302001
Tel : 91 141 4299999,
email - studio@maarchitects.in web-www.maarchitects.in

STRUCTURAL CONSULTANT

Dixcons, Consulting Engineers
#7,GF, Rohini Enclave, 14th main, 1st cross
Uttrahalli Main Road,Bangalore-61.
Ph:26395244

MEP CONSULTANT

REV.	DATE	DESCRIPTION
00	21.01.2019	Good For Construction

PROJECT :
GVRC

DRAWING TITLE : FLOOR PLANS
BUILDING - 8300 (SYMBIOSIS MODULE)

PROJ. NO: 061 | DATE: 21.01.2019

DRAWING NO: KSI-GVRC-CS-AR-006-Rev 00

A01	SCALE 1 : 150	SHEET NO 02 OF 04

LAB PLANNER	PREPARED BY	CHECKED BY	APPROVED BY
SHIVA	RAMEEZ	SRIKAR	JAY