SITE AREA (PLOT NO'S - 22, 33)	430.18 SQM.
1.M WIDE GREEN STRIP AREA	83.42 SQM.
TOTAL SITE AREA	513.60 SQM.

AREA STATEMENT (S+4 FLOOR'S) BLOCK-B

UNIT NO.	UNIT TYPE	FLOOR	UNIT AREA IN SQM.	COMMON AREA IN SQM. (25%)	TOTAL BUILT-UP AREA IN SQM.
101	2BHK	FIRST	90.42	22.60	113.02
102	2BHK	FIRST	90.42	22.60	113.02
201	2BHK	SECOND	90.42	22.60	113.02
202	2BHK	SECOND	90.42	22.60	113.02
301	2BHK	THIRD	90.42	22.60	113.02
302	2BHK	THIRD	90.42	22.60	113.02
401	2BHK	FOURTH	90.42	22.60	113.02
402	2BHK	FOURTH	90.42	22.60	113.02
TOTAL BUILT-UP AREA OF FOUR FLOORS					904.16
STILT FLOOR AREA (PARKING)					210.49 (23.28%)
MORTGAGED UNIT ON FIRST FLOOR -101					113.02

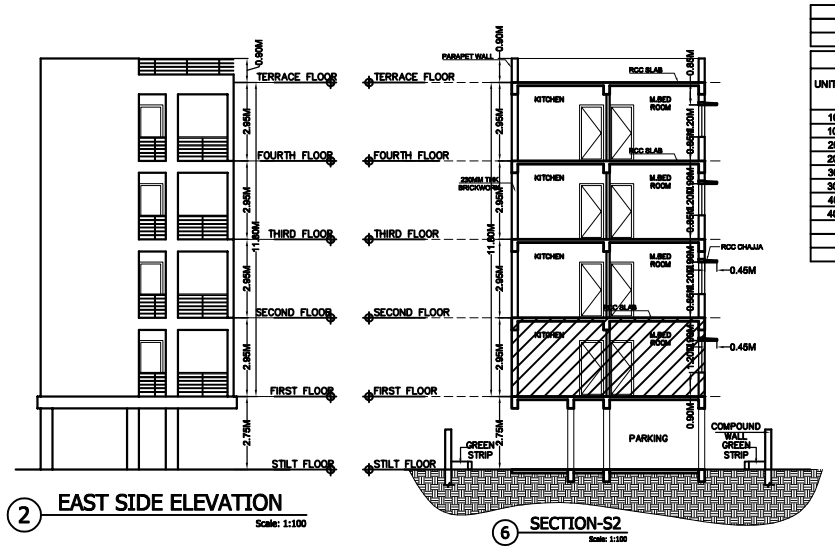

2 EAST SIDE ELEVATION
Scale: 1:100

6 SECTION-S2
Scale: 1:100

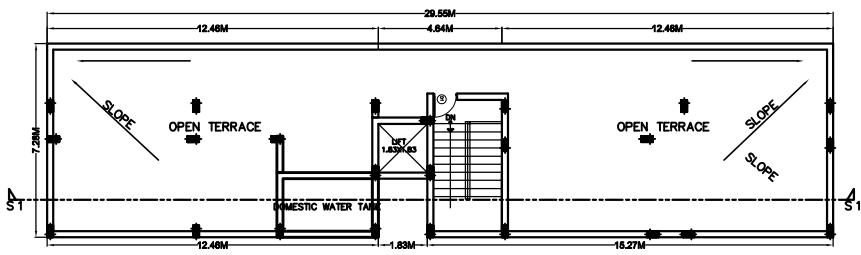

3 TERRACE FLOOR PLAN
Scale: 1:100

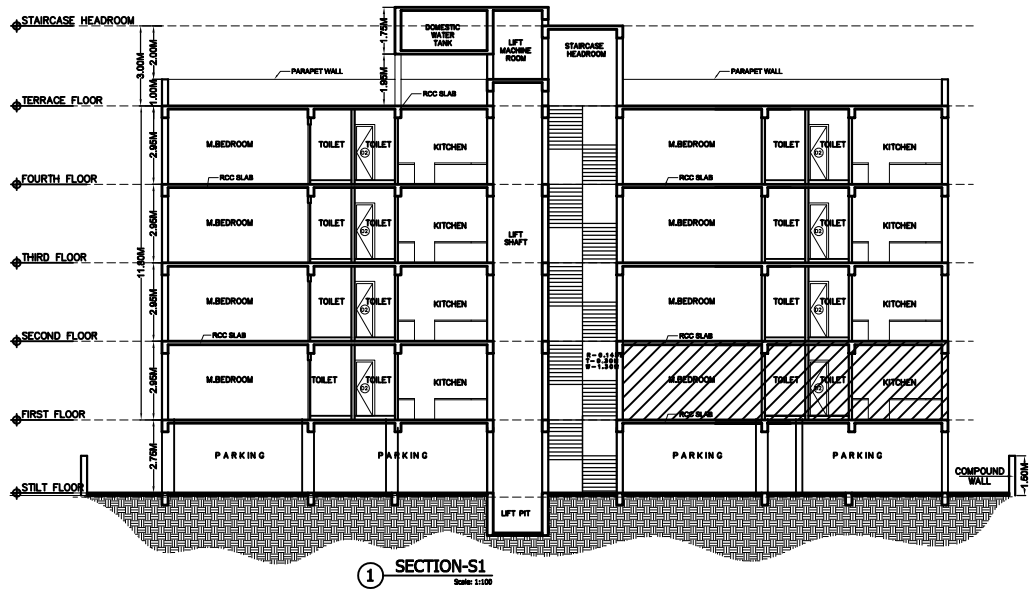

1 SECTION-S1
Scale: 1:100

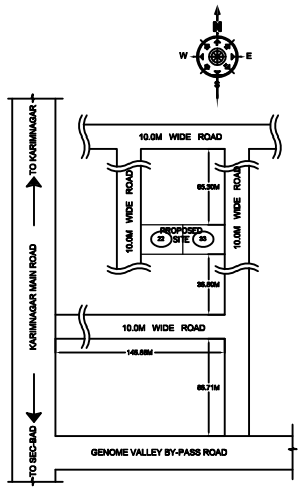

LOCATION PLAN
(NTS)

2 FIRST FLOOR PLAN
Scale: 1:100

2 TYPICAL FLOOR PLAN (SECOND TO FOURTH FLOOR)
Scale: 1:100

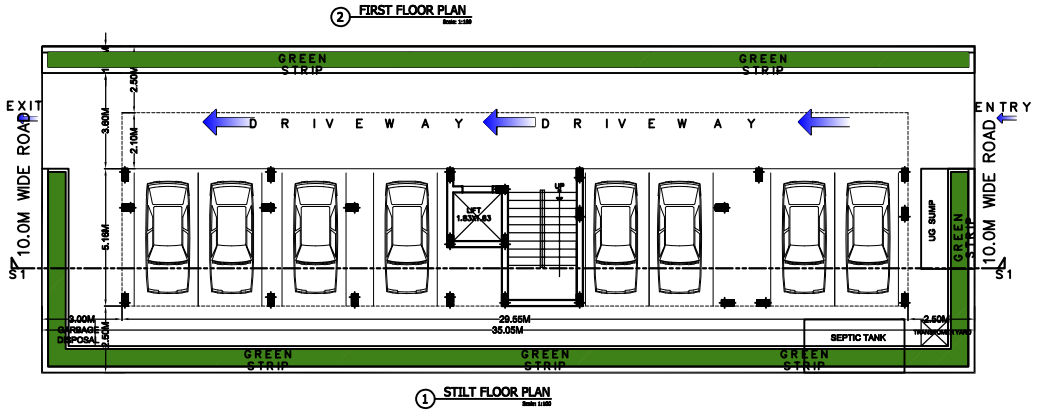

1 STILT FLOOR PLAN
Scale: 1:100

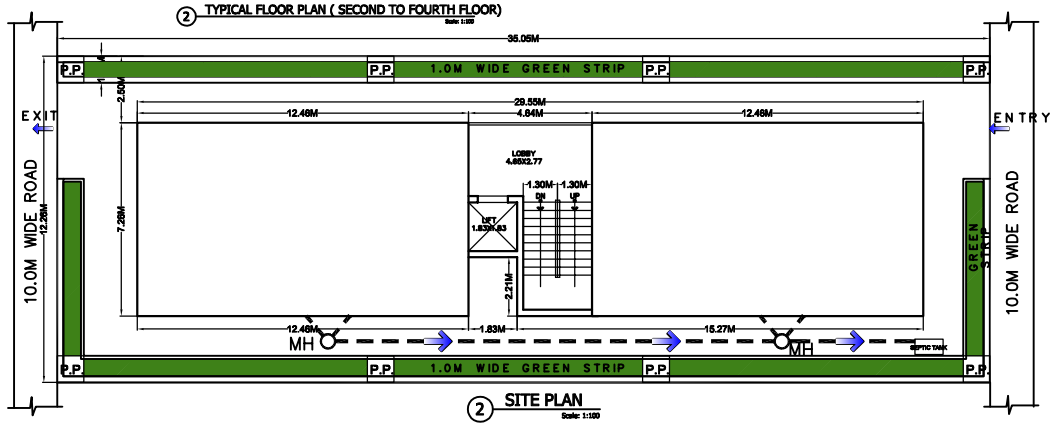

2 SITE PLAN
Scale: 1:100

OFFICE USE

FILE No.	CSC	TP-	200

PERMIT No. | DATE

PLAN SHOWING THE PROPOSED RESIDENTIAL BUILDING IN PLOT NO 22 & 33, SURVEY Nos. :- 31 & 32/p OF MURAHARIPALLY (V) ,YADARAM (G.P) ,MEDCHAL (M), R.R. DIST.

BELONGINGS TO :

SCALE : 1:100

SPECIFICATIONS

FOUNDATION & COLUMNS	C.R.S IN C.M
BEAMS&SLABS	IN RCC 1: 1½: 2
SUPER STRUCTURE	BRICK IN CEMENT
PLASTERING	IN CEMENT MORTAR
FLOORING	MARBLE/VITRIFIED TILES
DOORS&WINDOWS	TEAK WOOD / ALUMINIUM
SANITARY & ELECTRICAL ARRANGEMENTS	AS PER STANDARDS

OPENINGS

DOORS :
D : 1.20 x 2.10
D1 : 0.90 x 2.10
D2 : 0.75 x 2.10

WINDOWS
W - 1.80 x 1.20
W1 - 1.20 x 1.20
W2 - 0.90 x 1.20
KW - 1.20 x 0.90
VENTILATORS:
V - 0.60 x 0.60

DETAILS OF AREA STATEMENT :

Conditions:
1 The permission accorded does not confer any ownership rights. At a later stage if it is found that the documents are false and fabricated the permission will be revoked U/s 450 of HMC Act 1955.
2 If construction is not commenced within one year, building application shall be submitted afresh duly paying required fees.
3 Sanctioned Plan shall be followed strictly while making the construction.
4 Sanctioned Plan copy as attested by the GHMC shall be displayed at the construction site for public view.
5 Commencement Notice shall be submitted by the applicant before commencement of the building U/s 446 of HMC Act.
6 Completion Notice shall be submitted after completion of the building & obtain occupancy certificate U/s 455 of HMC Act.
7 Occupancy Certificate is compulsory before occupying any building.
8 Public Amenities such as Water Supply, Electricity Connections will be provided only on production of occupancy certificate.
9 Prior Approval should be obtained separately for any modification in the construction.
10 Tree Plantation shall be done along the periphery and also in front of the premises.
11 Toilet shall be forced and shall be maintained as greenery at owners cost before issue of occupancy certificate.
12 Rain Water Harvesting Structure (percolation pit) shall be constructed.
13 Space for Transformer shall be provided in the site keeping the safety of the residents in view.
14 Garbage Home shall be made within the premises.
15 Cellar and stilts approved for parking in the plan should be used exclusively for parking of vehicles without any trade & business activities and the same should not be converted or released for any other purpose at any time & further shall not be converted into habitable room.
16 No. of units as sanctioned shall not be increased without prior approval of GHMC at any time in future.
17 This sanction is accorded on surrendering of deed affected portion of the site to GHMC free of cost with out claiming any compensation at any time as per the undertaking submitted.
18 Strip of greenery on periphery of the site shall be maintained as per rules.
19 Shifting of Building Materials on footpath and road margin causing obstruction to free movement of public & vehicles shall not be done, failing which permission is liable to be suspended.
20 The permission accorded does not bar the application or provisions of Urban Land Ceiling & Regulations Act 1976.
21 The Developer / Builder / Owner to provide service road wherever required with specified standards at their own cost.
22 A safe distance of minimum 3.0mts. Vertical and Horizontal Distance between the Building & High Tension Electrical Lines and 1.0mts. for Low Tension electrical line shall be maintained.
23 No front compound wall for the site abutting 18 mt. road width shall be allowed and only Iron grill or Low height greenery hedge shall be allowed.
24 If greenery is not maintained 10additional property tax shall be imposed as penalty every year till the condition is fulfilled.
25 All Public and Semi Public buildings above 3000Sq.mts. shall be constructed to provide facilities to physically handicapped persons as per provisions of NBC of 2005.
26 The mortgaged buitup area shall be allowed for registration only after Occupancy Certificate is produced.
27 The Registration authority shall register only the permitted buitup area as per sanctioned plan.
28 The Financial Agencies and Institutions shall extend loan facilities only to the permitted buitup area as per sanctioned plan.
29 The Services like Sanitation, Plumbing, Fire Safety requirements, lifts, electrical installations etc., shall be executed under the supervision of Qualified Technical Personnel.
30 Architect / Structural Engineer if changed, the consent of the previous Architect / Structural Engineer is required and to be intimated to the GHMC.
31 Construction shall be covered under the contractors all risk insurance till the issue of occupancy certificate (wherever applicable).
32 As per the undertaking executed in the name of G.O. Ms. No. 541 MA, dt. 17-11-2000 (wherever applicable),
a) The construction shall be done by the owner, only in accordance with sanctioned Plan under the strict supervision of the Structural Engineer and site engineer failing which the violations are liable for regularisation under local act.
b) The Owner, Builder,Developer, Architect, Structural Engineer and Site Engineer are jointly & severely responsible to carry out and complete the construction/activity in accordance with sanctioned plan.
c) The Owner, Builder,Developer, Architect, Structural Engineer and Site Engineer are jointly and severely are held responsible for the structural stability during the building construction and should strictly adhere to all the conditions in the G.O.
d) The Owner / Builder,Developer, should not deliver the possession of any part of built up area of the building to any of Sale / Lease unless and until Occupancy Certificate is obtained from GHMC after providing all the regular service connections to each portion of the building and duly submitting the following.
(i) Building Completion Certificate issued by the Architect duly certifying that the building is completed as per the sanctioned plan.
(ii) Structural Stability Certificate issued by the Structural Engineer duly certifying that the building is structurally safe and the construction is in accordance with the specified designs.
(iii) An extract of the site registers containing inspection reports of Site Engineer, Structural Engineer and Architect.
(iv) Insurance Policy for the completed building for a minimum period of three years.
(v) Structural Safety and Fire Safety Requirements shall be the responsibility of the Owner, Builder/ Developer, Architect and SE, Engineer to provide all necessary Fire Fighting Installations as stipulated in National Building Code of India, 2005 Bsc.
f) To provide one entry and one exit to the premises with a minimum width of 4.0mts. and height clearance of 5mts.
g) Provide Fire resistant swing door for the collapsible lifts in all floors.
h) Provide Generator, as alternate source of electric supply.
i) Emergency Lighting in the Corridor / Common passages and stair case.
j) Two numbers water type fire extinguishers for every 600 Sq.mts. of floor area with minimum of four numbers fire extinguishers per floor and 05 DCP extinguishers minimum 2 Nos. each at Generator and Transformer area shall be provided as per I.S.I. specification No.3103-1982.
k) Manually operated and alarm system in the entire buildings;
l) Separate Underground static water storage tank capacity of 3lit. /sft. Capacity.
m) Separate Terrace Tank of 25,000ltrs capacity for Residential buildings;
n) Hose Reel, Down Comer.
o) Automatic Sprinkler system is to be provided if the basement area exceed 2000sq.mts.
p) Electrical Wiring and installation shall be certified by the electrical engineers to ensure electrical fire safety.
q) Transformers shall be protected with 4 hours rating fire resist constructions.
s)(i) To create a joint open spaces with the neighbours building / premises for maneuverability of fire vehicles. No parking or any constructions shall be made in setbacks area.

DRAWING TITLE :

PLAN, SECTION, ELEVATION & SITE PLAN

REFERENCE
EXISTING
PROPOSED
TO BE DISMANTLED

Owner's Signature:

Builder's Signature:
(Regn.No)

Structural Engineer's Signature:
(Regn.No)

Architect's Signature:
(Regn.No)

OFFICE USE