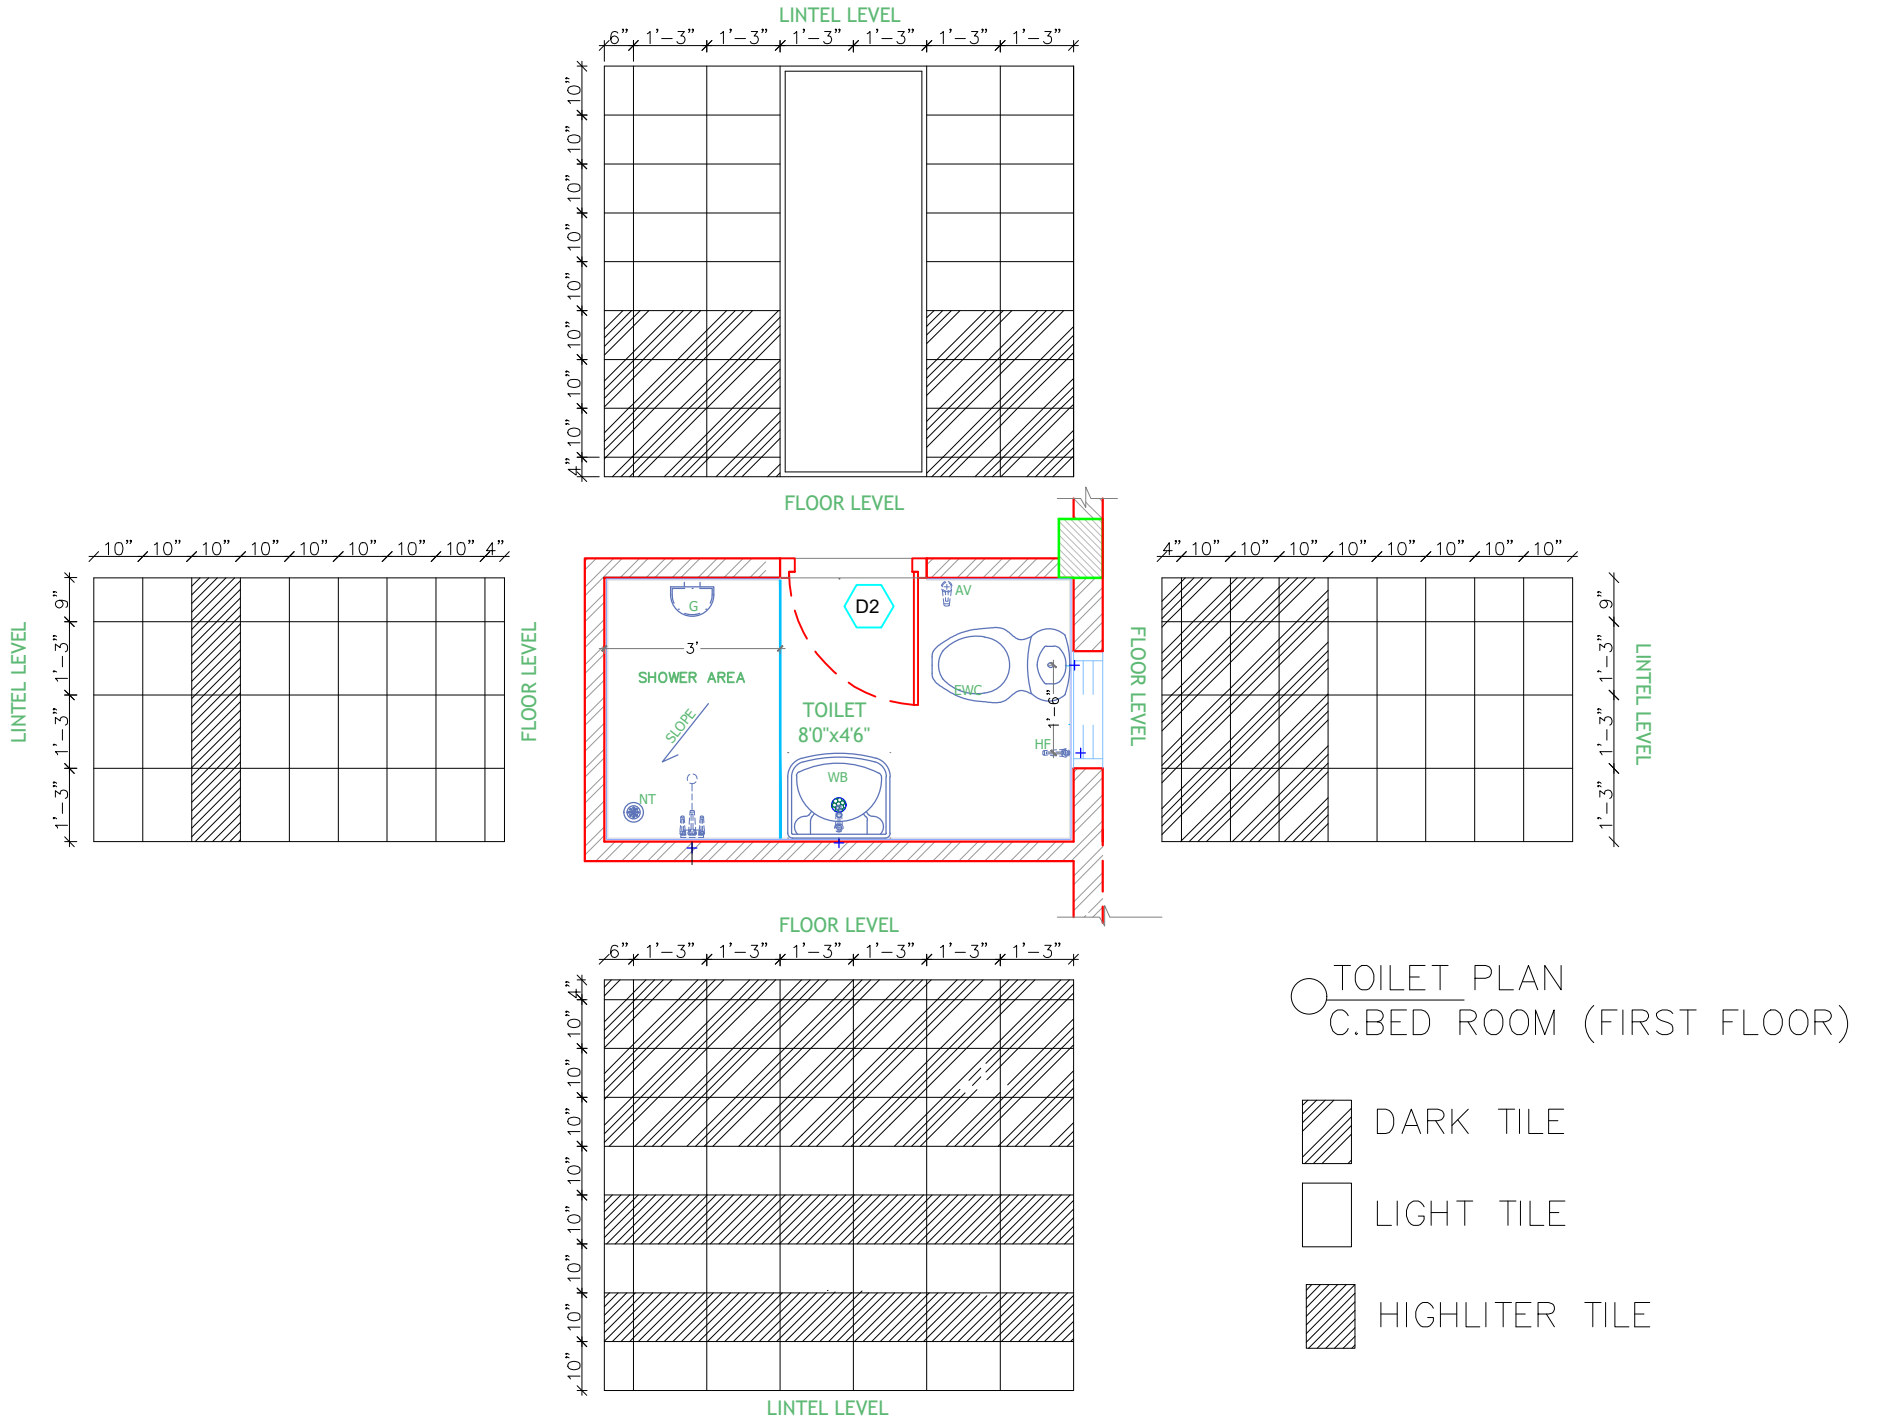

TOILET PLAN
C.BED ROOM (FIRST FLOOR)

DARK TILE

LIGHT TILE

HIGHLITER TILE

Description	Direction	Owners & Developers :	Date :	30.12.15	Promoted by
BATH ROOM DADO TILE LAYOUT TYPE-A1	N	Modi Properties & Investment Pvt Ltd. Project Name & Phase : Nilgiri Estates	Prepared By : Approved By : Scale :	 Soham Modi N.T.S	Modi Properties & Investments Pvt. Ltd. Phone:+91-40-66335551