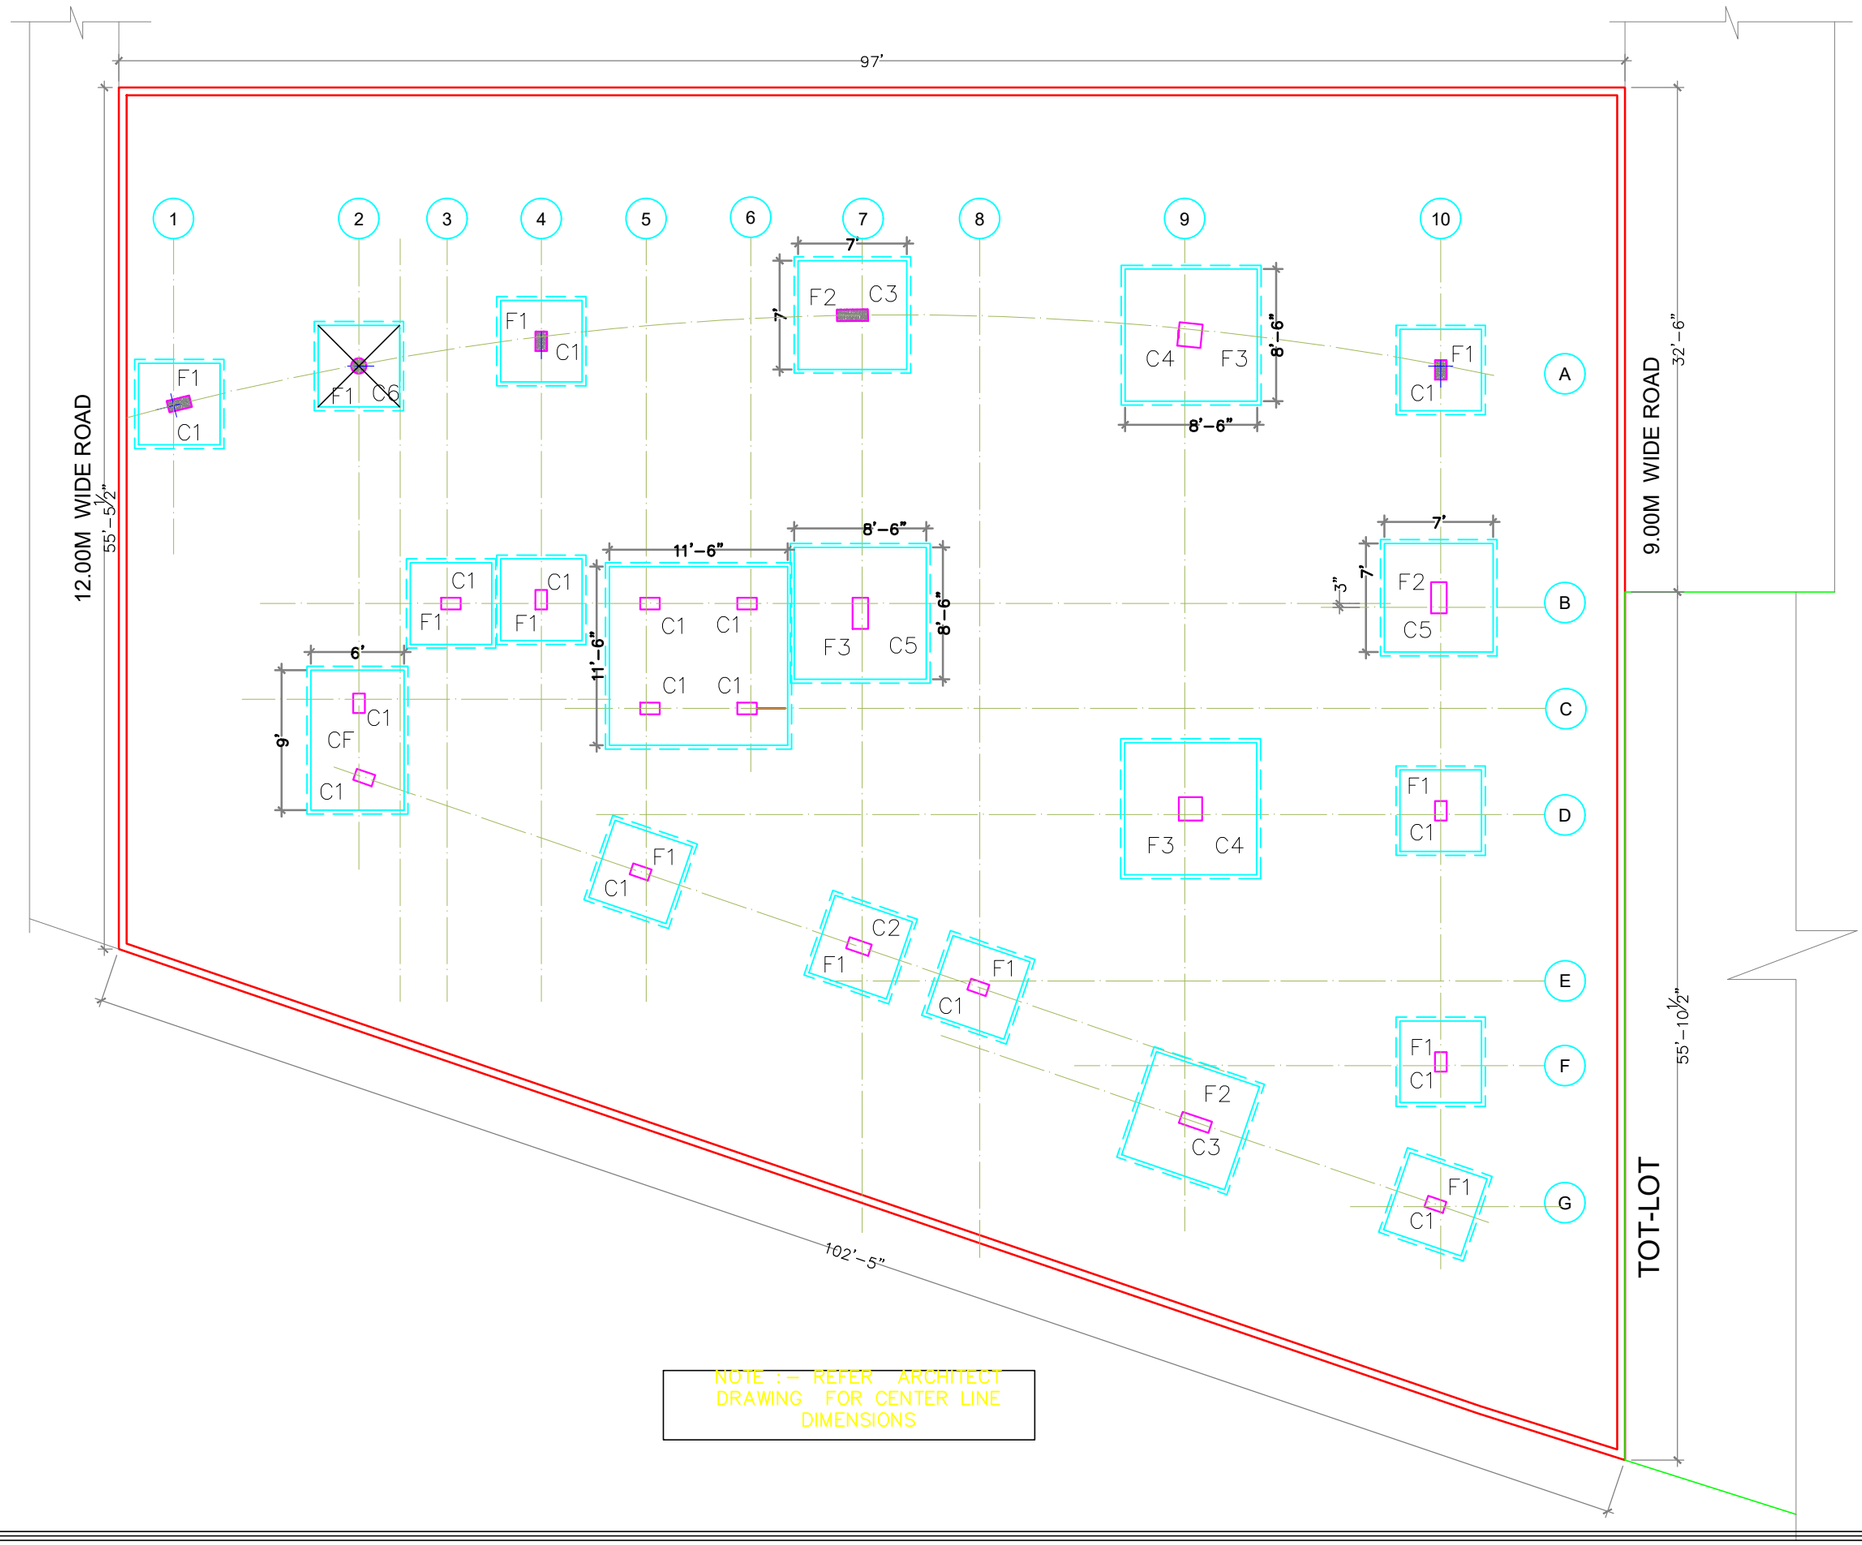

NOTE :- REFER ARCHITECT DRAWING FOR CENTER LINE DIMENSIONS

General Notes :--

1. Use M25 (1:1:2) grade for columns & M20 (1:1.5:3) for footings,slab & Beams
2. Use FE500 grade tor steel.
3. Provide clear cover of 2" for footings & 1.5" for columns.
4. S.B.C of the Soil is taken as 350kn/m2.
5. Footings are desigen for Ground +Upper 4floors.
6. Provide clear cover of 1"for beams
7. Read horizontal beams from left to right & vertical from bottom to left.
8. crank +ve bars at L/4 th of span & extend -ve bars L/5 th of span.
9. Do not over lap bottom rods at center and top rods at support.

DESCRIPTION	DATE
Revised proposed columns	23-1-16

Client	MODI PROPERTIES & INVESTMENTS PVT.LTD
Project	NILAGIRI ESTATE AT RAMPALLY, PHASE - II
STRUCTURAL CONSULTANT	KULKARNI CONSULTANT'S STRUCTURAL ENGINEERS, ARCHITECTS & PROJECT CONSULTANT'S #216, KUBERA TOWER'S, NARAYAN GUDA,HYDERABAD. CONTACT NO'S:- 04023223891, 09246343724, 09246343720.

DATE	23-1-2016
DEALT BY	PAWAN
DESIGN BY	SRIKANTH
CHECKED& APPROVED :	KULKARNI

CLUB HOUSE

TITLE: COLUMN & FOOTING DETAILS

DWG. NO. KC/MBC/SD/CH/1

REV. No. 1