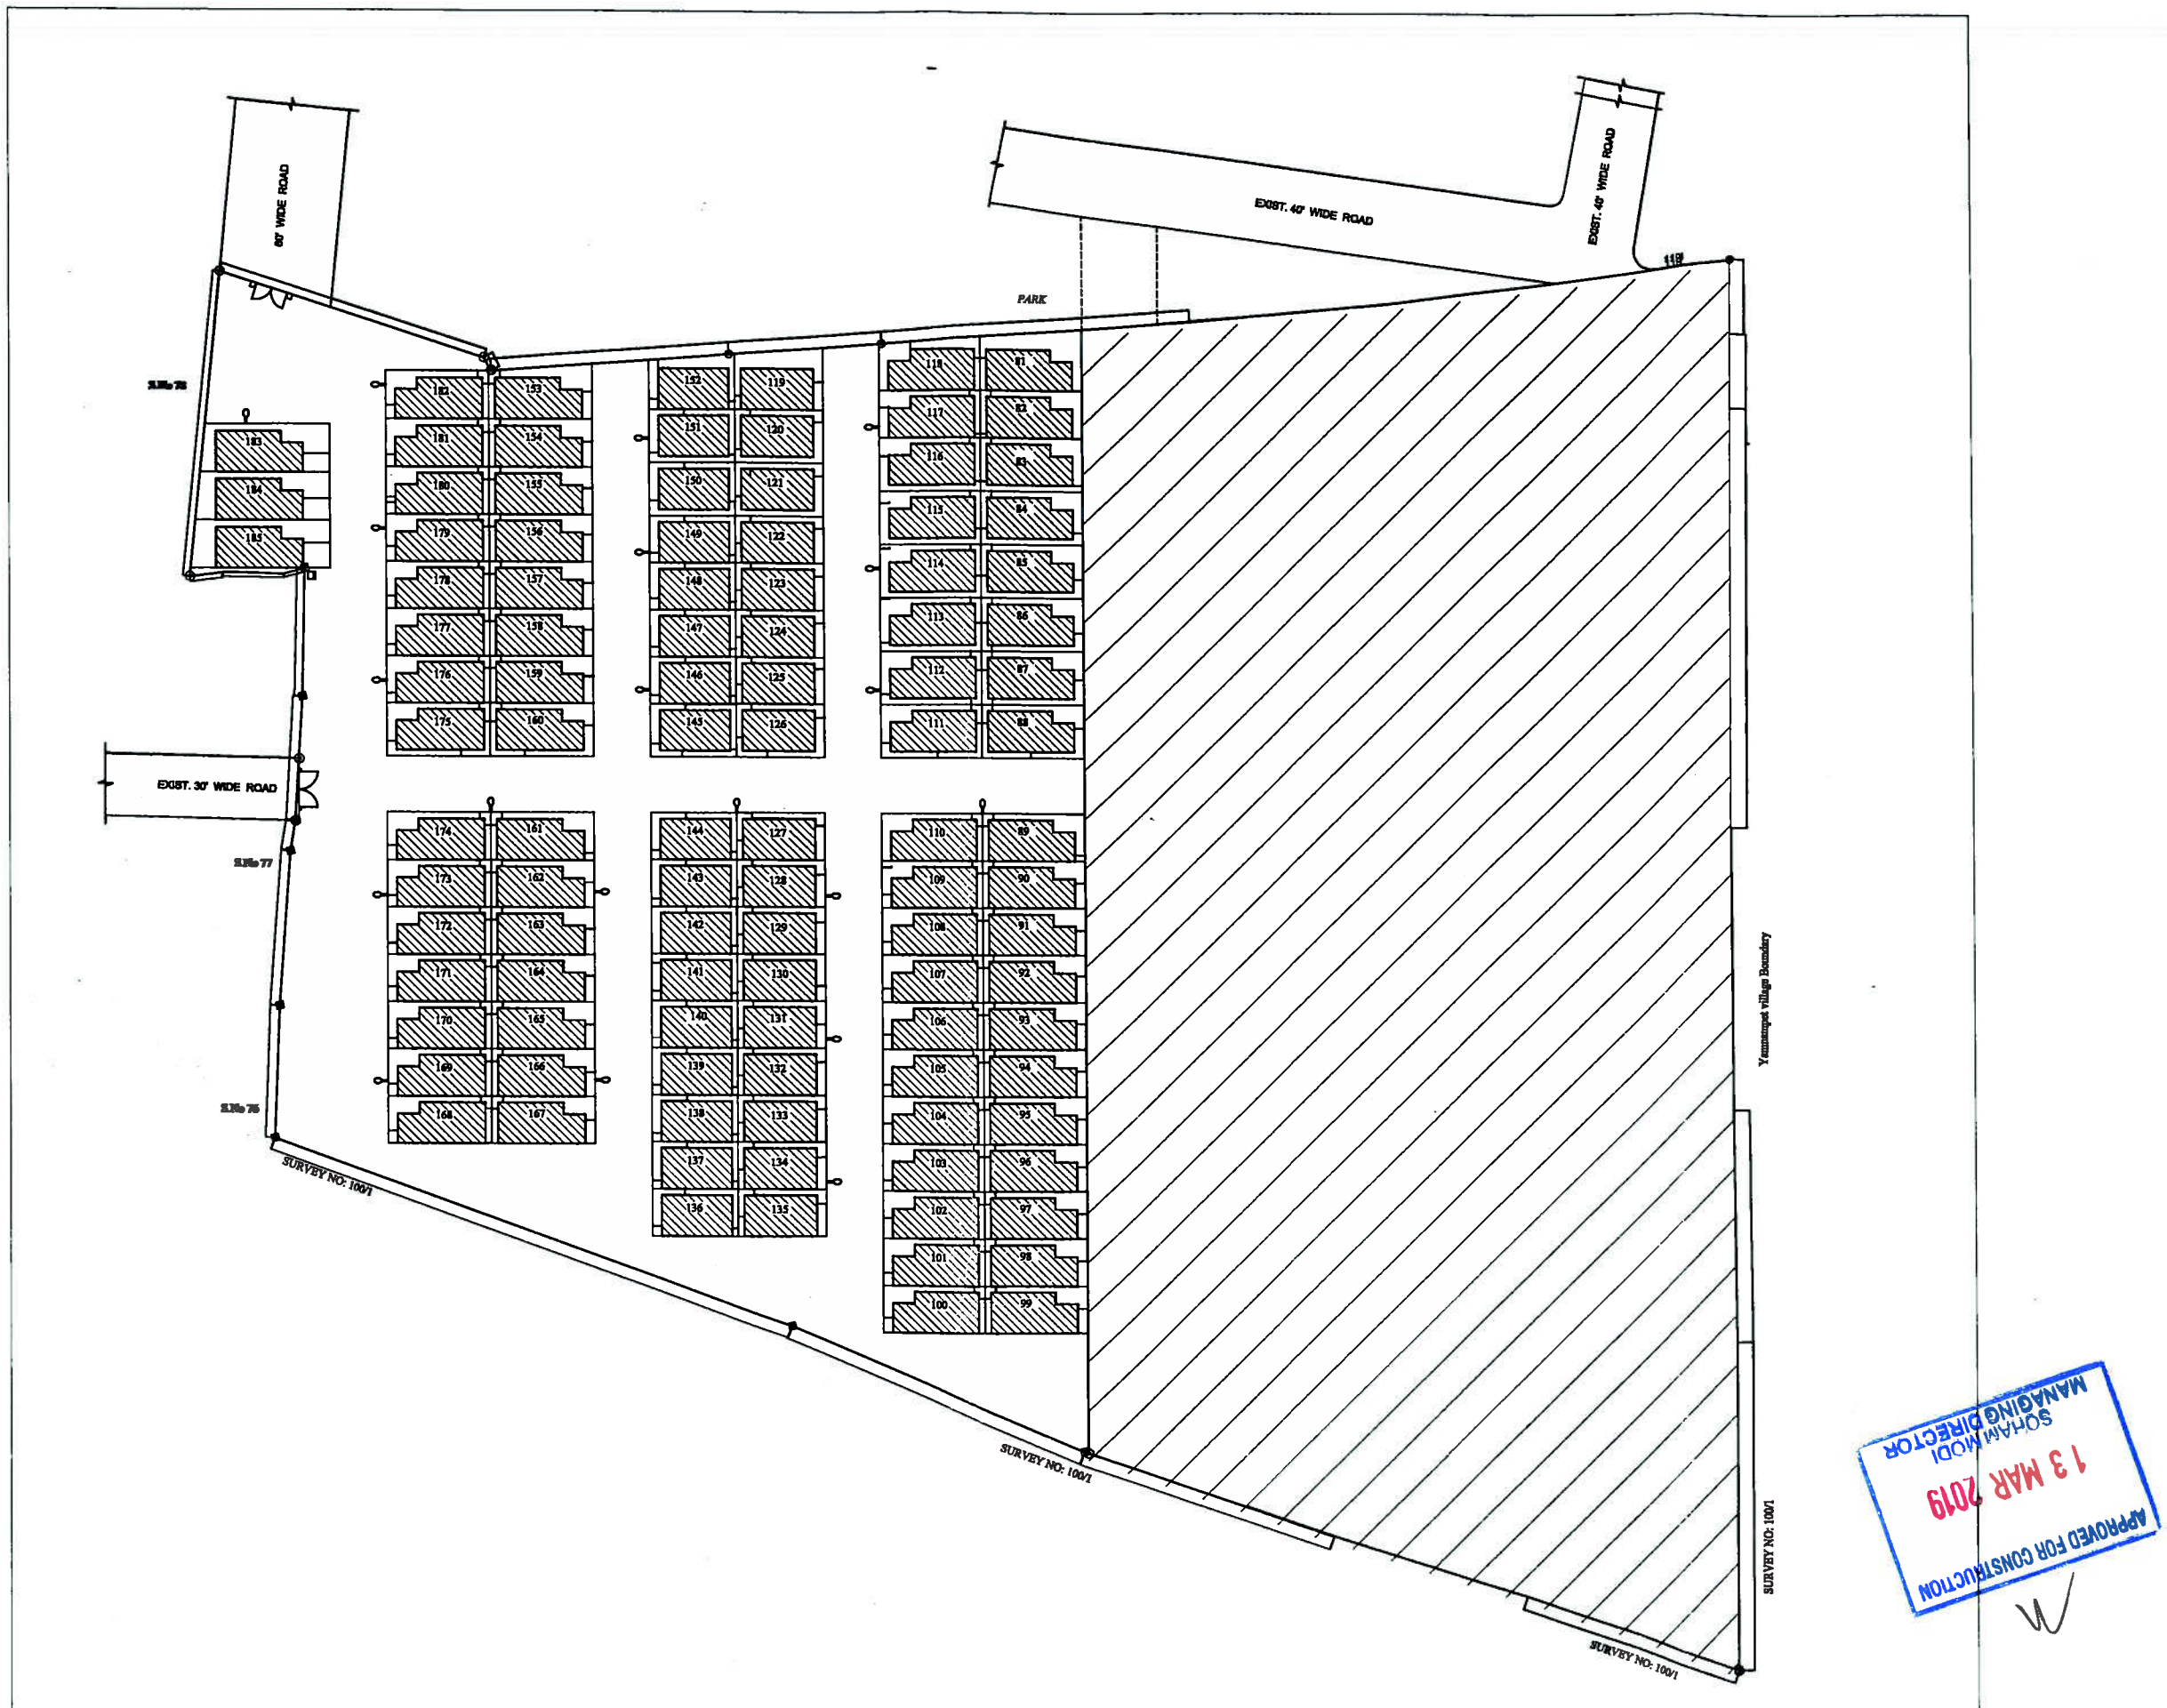

Description	Direction	Owners & Developers :	Date :	13.03.2019	Promoted by
NILGIRI ESTATE - PHASE - II STREET LIGHTS - LAYOUT PLAN	N	MODI PROPERTIES	Prepared By :	Triveni	Modi Properties & Investments Pvt. Ltd.
		Project Name & Phase :	Approved By :	Soham Modi	
		NILGIRI ESTATE	Scale :	N.T.S	Phone:+91-40-66335551

APPROVED FOR CONSTRUCTION
13 MAR 2019
SOHAM MODI
MANAGING DIRECTOR