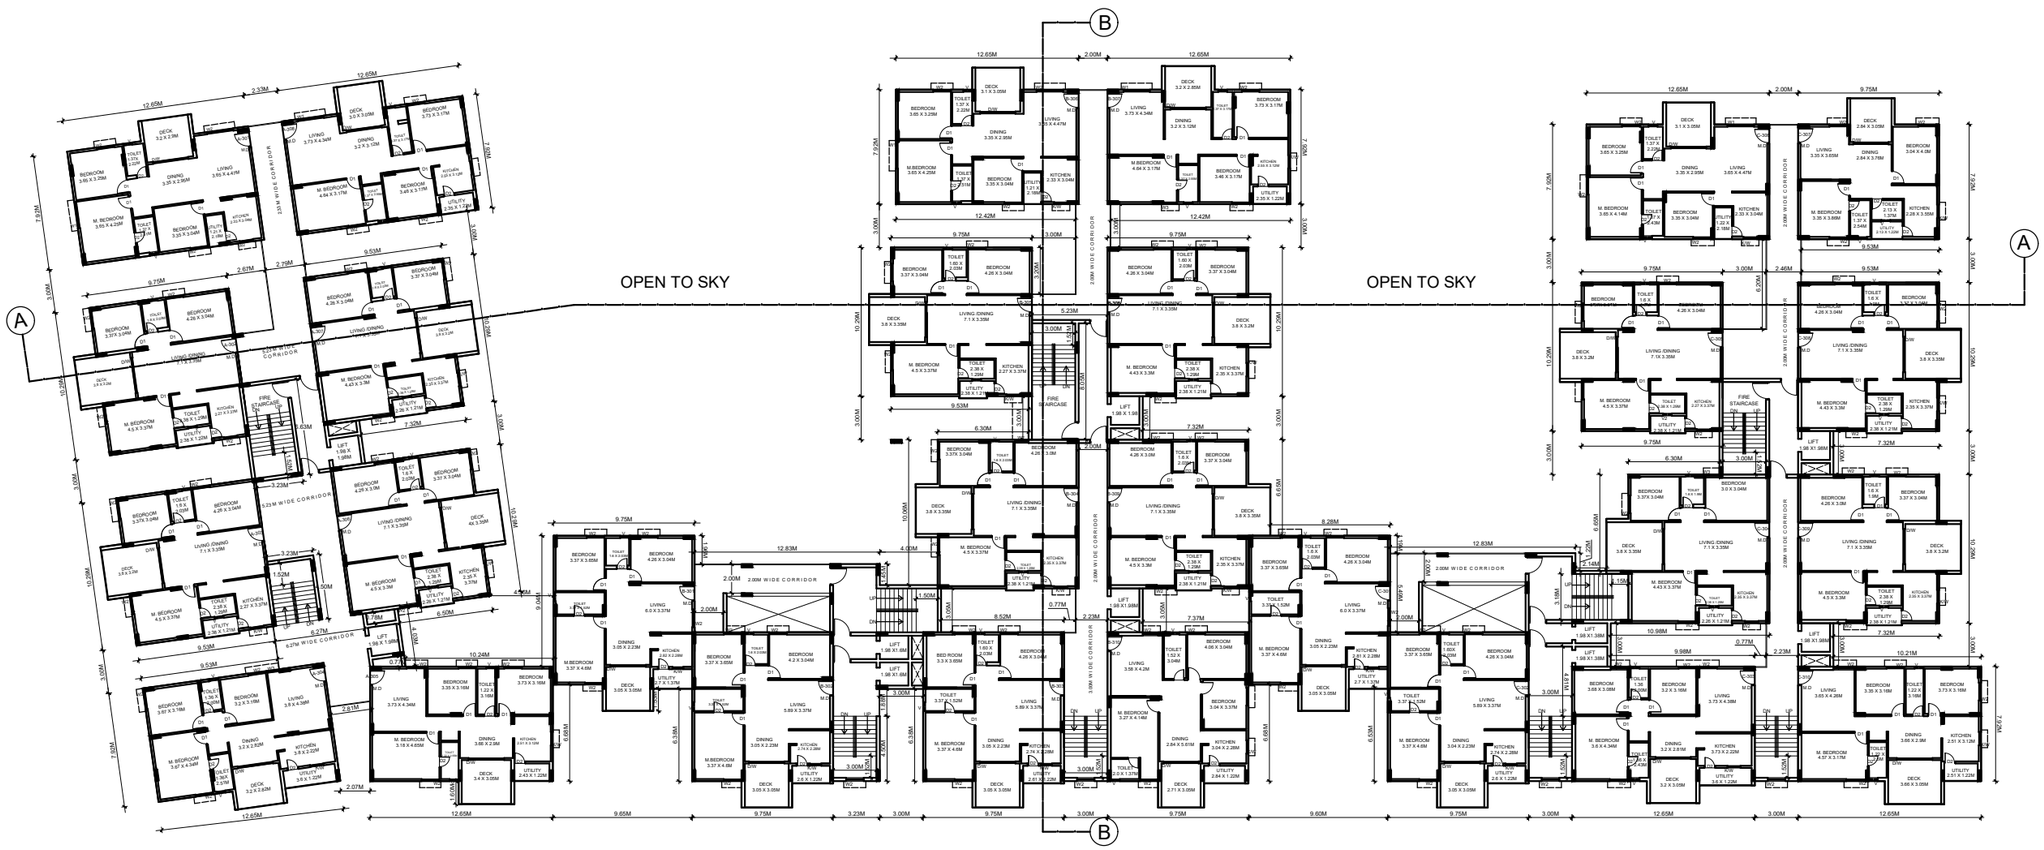

TYPICAL FLOOR PLAN
(3RD TO 10TH FLOOR)

SHEET NO : 6/8

PROPOSED MULTI- STORIED RESIDENTIAL APARTMENTS IN SY.NO.27 (P), SITUATED AT POCHARAM VILLAGE, GHATKESAR MANDAL. MEDCHAL MALKAJGIRI DISTRICT, TELANGANA.
BELONGING TO :
SRI.SRIRAMOJU SAMBESWAR RAO
S/O SRI.RAMABRAHMAM.

SPECIFICATIONS		LEGEND OF OPENINGS	
FOUNDATION	R.C.C FOOTINGS	DOORS	D1 1.07 X 2.0M
SUPER STRUCTURE	B.K. IN CM		D2 0.91 X 2.0M
SLAB, COLUMNS	R.C.C		D3 0.76 X 2.0M
DOORS WINDOWS	C T WOOD		D/W 2.45 X 2.0M
PLASTERING	C.M. IN 1:6	WINDOWS	W 2.50 X 1.2M
FLOORING	VERTIFIED	WINDOWS	W1 1.83 X 1.2M
			W2 1.22 X 1.2M
			W3 0.91 X 1.2M
			K/W 1.22 X 1.07M
		VENTILATION	V 0.60 X 0.6M

REFERENCES

PROPOSED
EXISTING
DISMENTLE
SCALE 1: 100 M

NORTH

3rd TO 10th FLOOR BUILT-UP AREA STATEMENT :

S.N	FLOORS	BLOCK AREA			COMMOM AREA			TOTAL AREA
		BLOCK - A	BLOCK - B	BLOCK - C	BLOCK - A	BLOCK - B	BLOCK - C	
1	THIRD FLOOR	846.56 sqm	1,064.72 sqm	1942.16 sqm	197.13 sqm	234.3 sqm	246.6 sqm	3,650.27 sqm
2	FOURTH FLOOR	846.56 sqm	1,064.72 sqm	1942.16 sqm	197.13 sqm	234.3 sqm	246.6 sqm	3,650.27 sqm
3	FIFTH FLOOR	846.56 sqm	1,064.72 sqm	1942.16 sqm	197.13 sqm	234.3 sqm	246.6 sqm	3,650.27 sqm
4	SIXTH FLOOR	846.56 sqm	1,064.72 sqm	1942.16 sqm	197.13 sqm	234.3 sqm	246.6 sqm	3,650.27 sqm
5	SEVENTH FLOOR	846.56 sqm	1,064.72 sqm	1942.16 sqm	197.13 sqm	234.3 sqm	246.6 sqm	3,650.27 sqm
6	EIGHTH FLOOR	846.56 sqm	1,064.72 sqm	1942.16 sqm	197.13 sqm	234.3 sqm	246.6 sqm	3,650.27 sqm
7	NINTH FLOOR	846.56 sqm	1,064.72 sqm	1942.16 sqm	197.13 sqm	234.3 sqm	246.6 sqm	3,650.27 sqm
8	TENTH FLOOR	846.56 sqm	1,064.72 sqm	1942.16 sqm	197.13 sqm	234.3 sqm	246.6 sqm	3,650.27 sqm
							TOTAL	29,202.16 sqm

TOTAL NO. OF FLATS ON THIRD TO TENTH FLOOR : 224 NOS
(EACH FLOOR 28 NOS X 8 FLOORS)

OWNER'S SIGNATURE	BUILDER'S SIGNATURE

ENGINEER'S SIGNATURE	ARCHITECT'S SIGNATURE