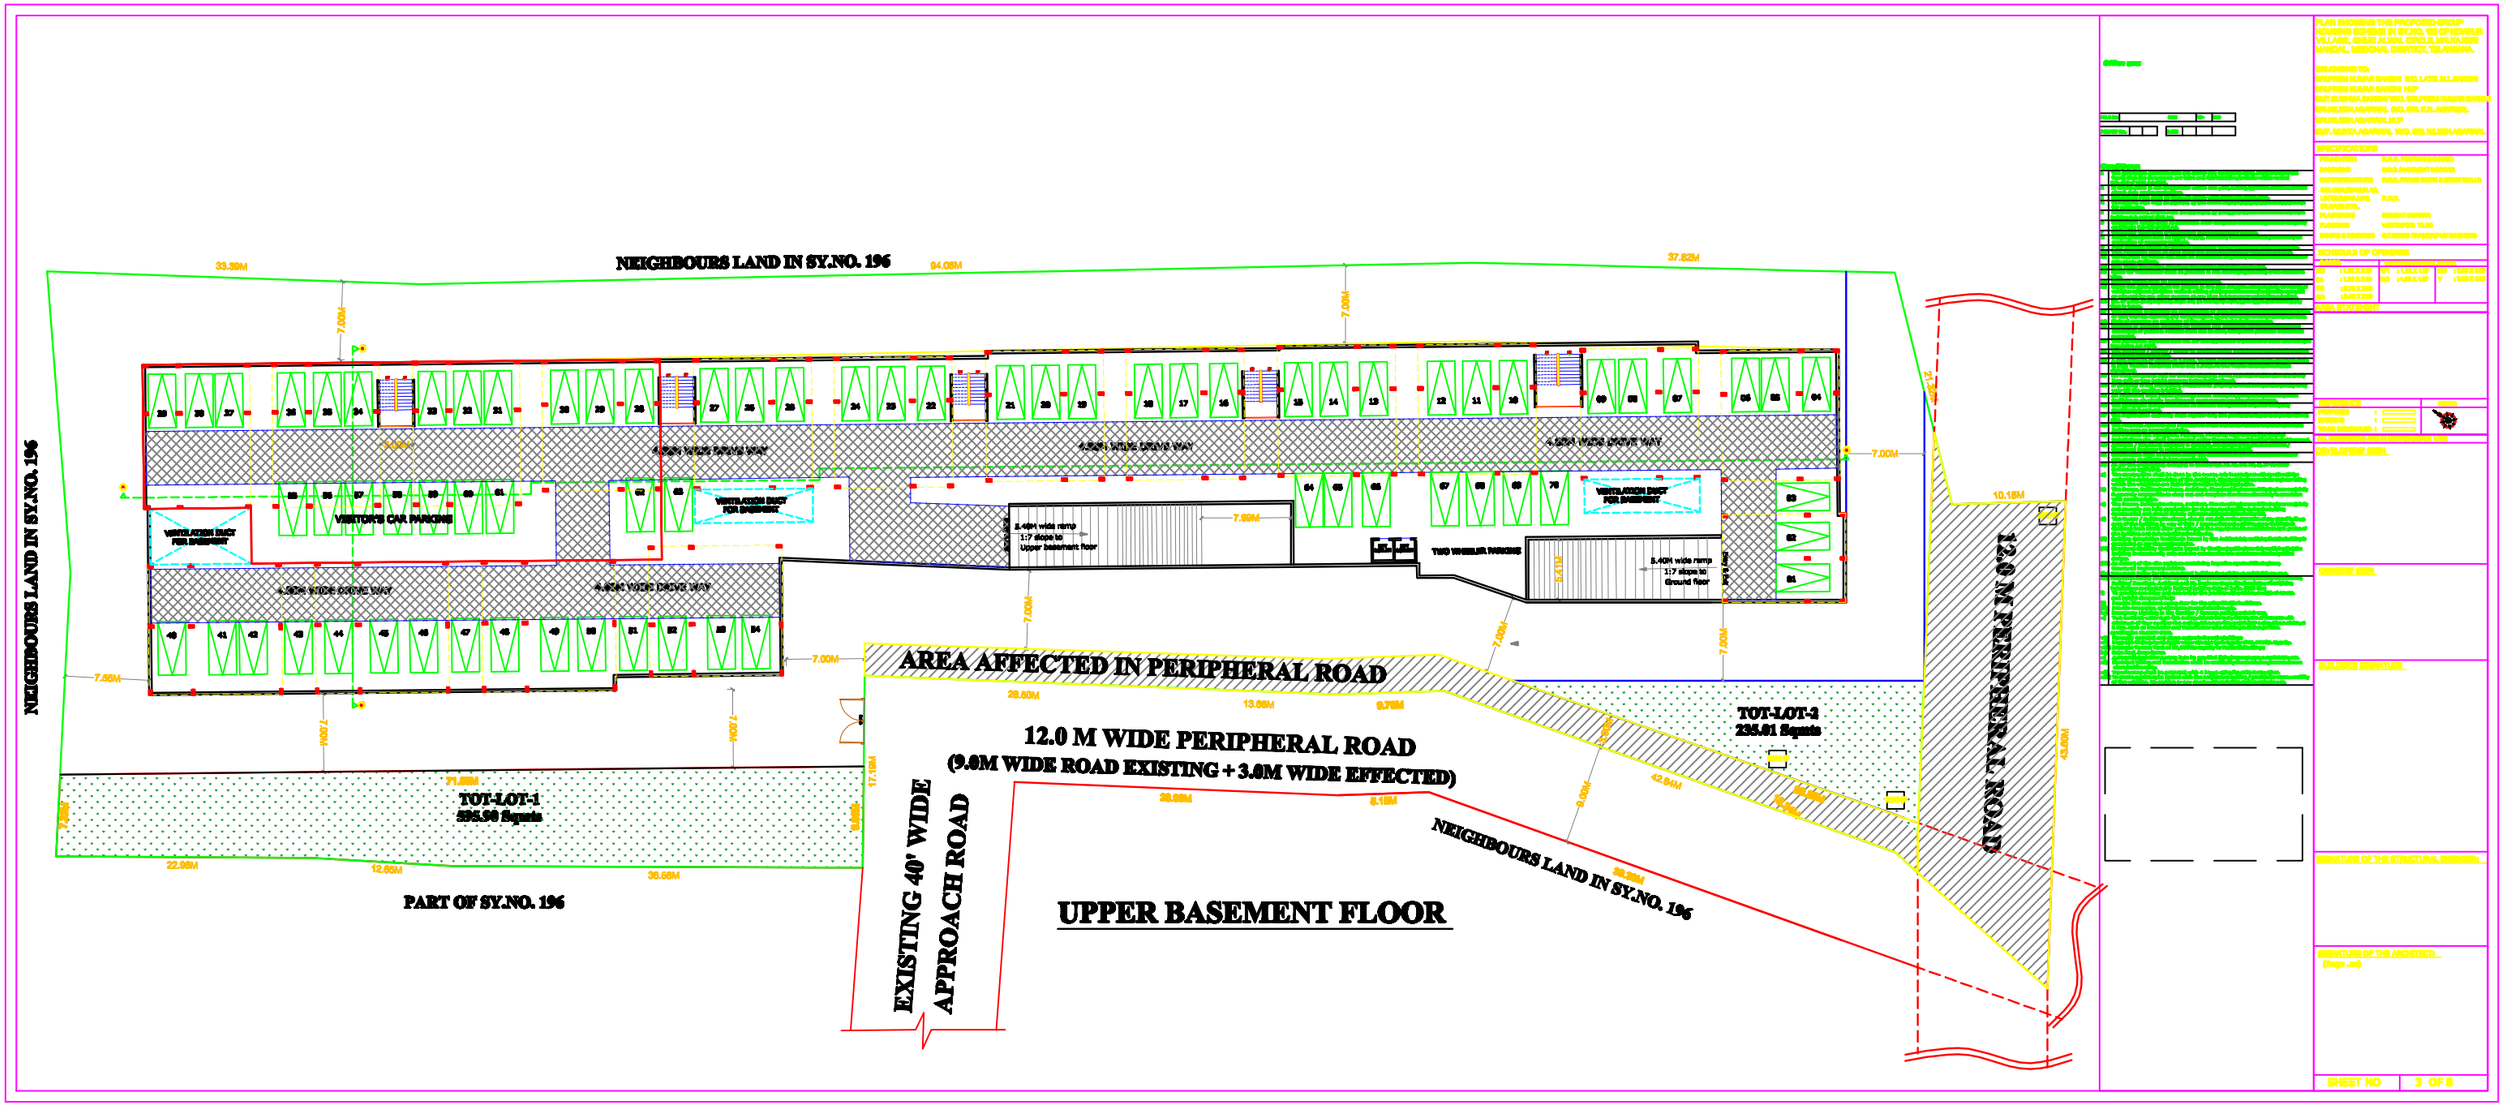
NEIGHBOURS LAND IN SY.NO. 196
33.39M
94.05M
37.82M
7.00M
4.92M WIDE DRIVE WAY
VISITOR'S CAR PARKING
VENTILATION DUCT FOR BASEMENT
5.40M wide ramp 1:7 slope to Upper basement floor
5.40M wide ramp 1:7 slope to Ground floor
TWO WHEELER PARKING
7.99M
5.70M
10.18M
12.0 M PERIPHERAL ROAD
AREA AFFECTED IN PERIPHERAL ROAD
12.0 M WIDE PERIPHERAL ROAD
(9.0M WIDE ROAD EXISTING + 3.0M WIDE EFFECTED)
TOT-LOT-1
395.90 Sqmts
TOT-LOT-2
235.01 Sqmts
PART OF SY.NO. 196
EXISTING 40' WIDE APPROACH ROAD
UPPER BASEMENT FLOOR
NEIGHBOURS LAND IN SY.NO. 196
SHEET NO 3 OF 8