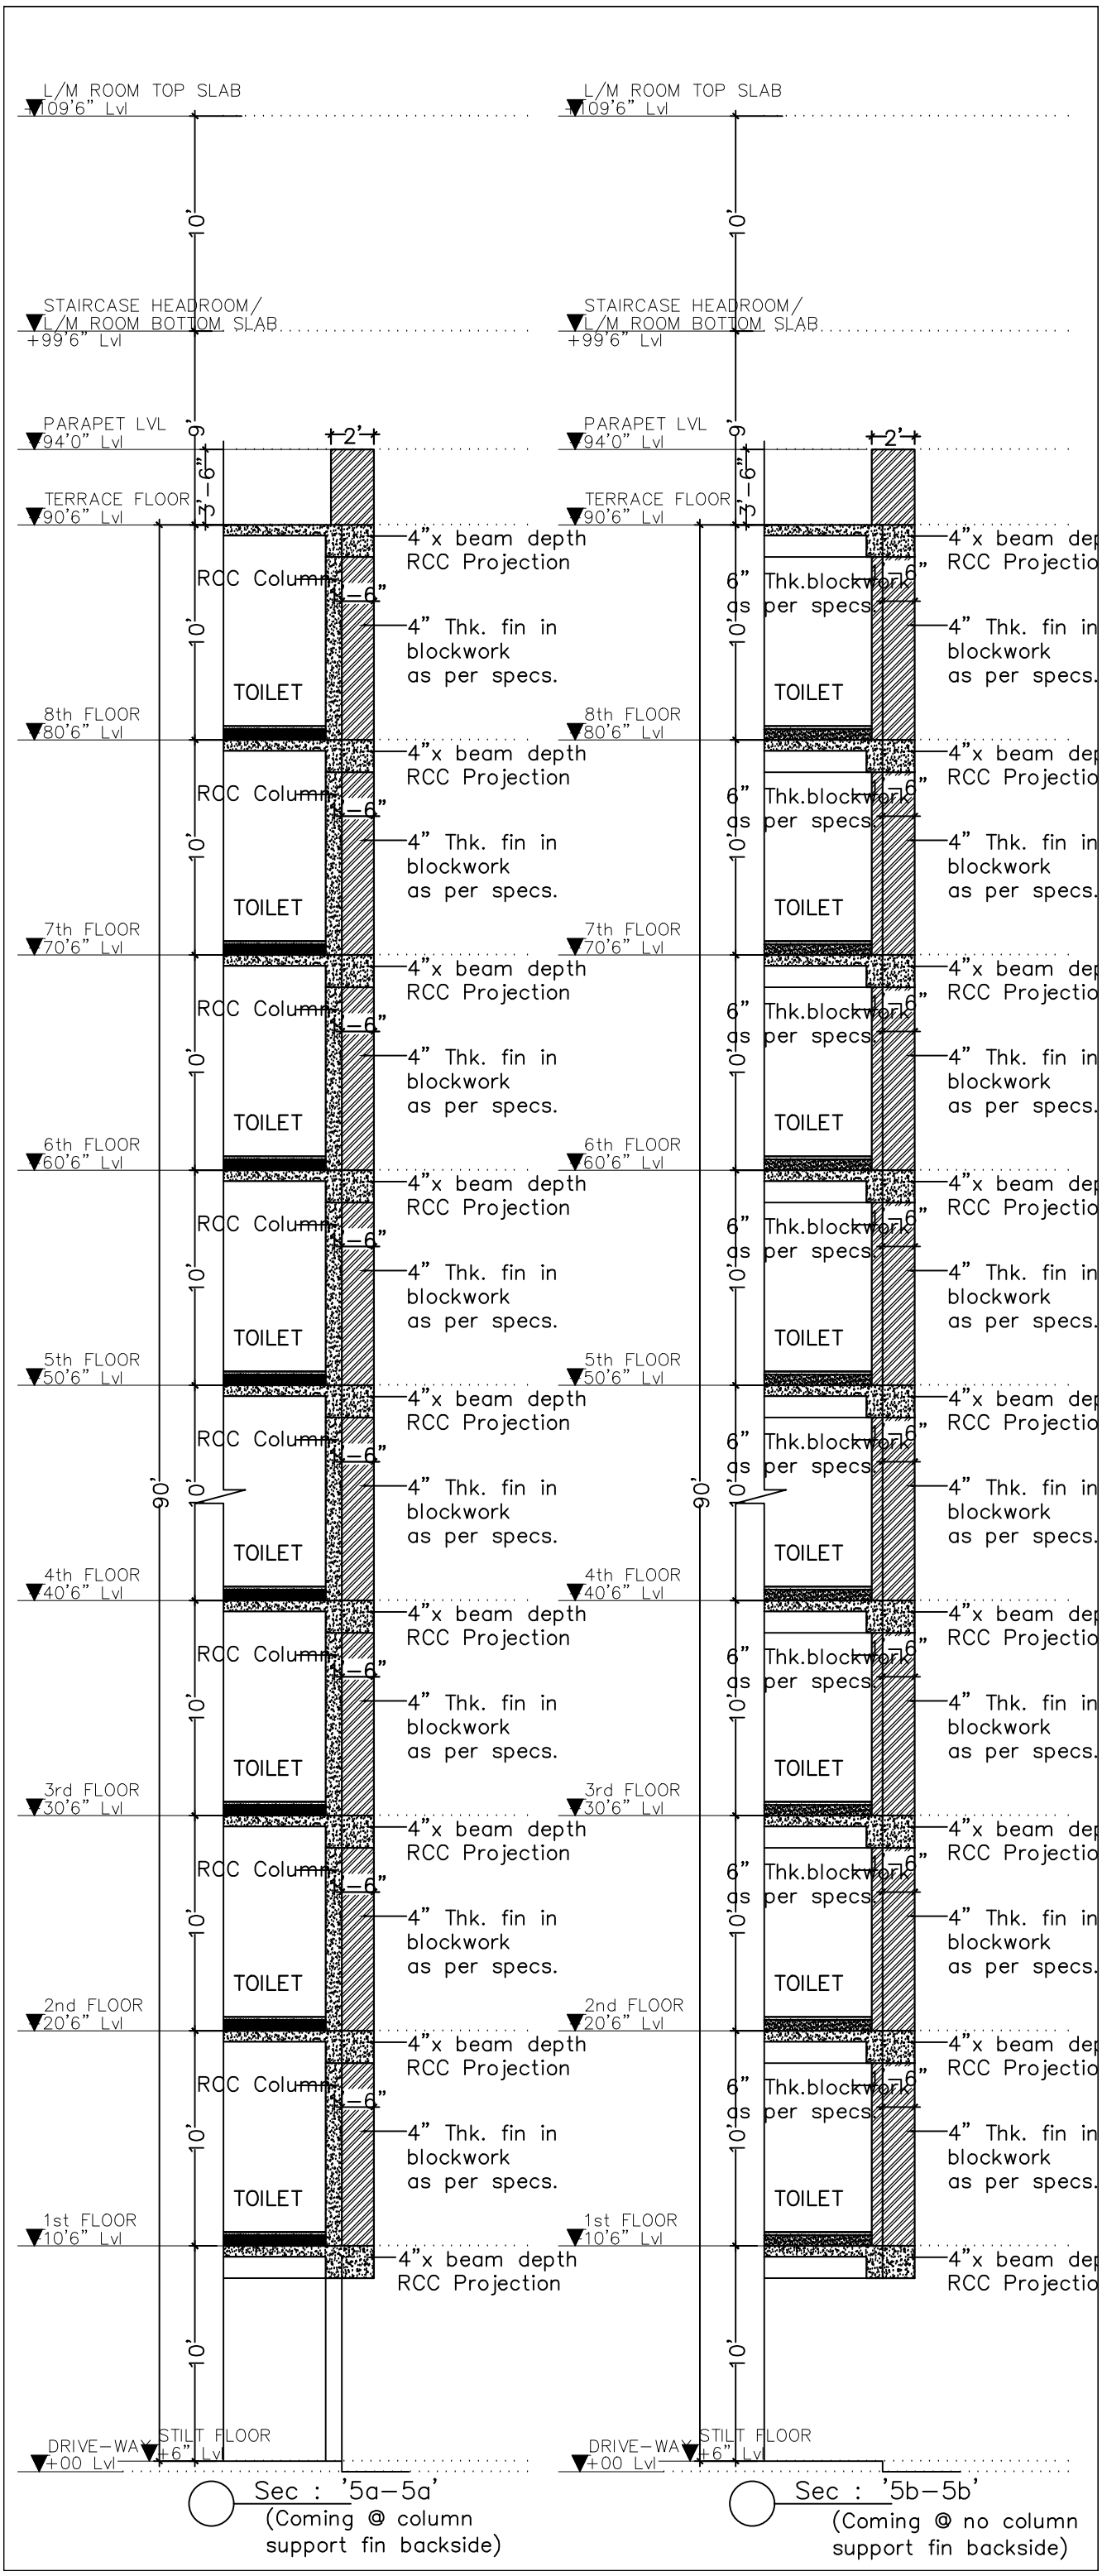
L/M ROOM TOP SLAB
+109'6" Lvl
STAIRCASE HEADROOM/
L/M ROOM BOTTOM SLAB
+99'6" Lvl
PARAPET LVL
+94'0" Lvl
TERRACE FLOOR
+90'6" Lvl
8th FLOOR
+80'6" Lvl
7th FLOOR
+70'6" Lvl
6th FLOOR
+60'6" Lvl
5th FLOOR
+50'6" Lvl
4th FLOOR
+40'6" Lvl
3rd FLOOR
+30'6" Lvl
2nd FLOOR
+20'6" Lvl
1st FLOOR
+10'6" Lvl
DRIVE-WAY
+00 Lvl
STILT FLOOR
+6" Lvl
10'
9'
3'-6"
2'
90'
TOILET
RCC Column
1'-6"
4"x beam depth
RCC Projection
4" Thk. fin in
blockwork
as per specs.
6" Thk.blockwork
as per specs.
Sec : '5a-5a'
(Coming @ column
support fin backside)
Sec : '5b-5b'
(Coming @ no column
support fin backside)