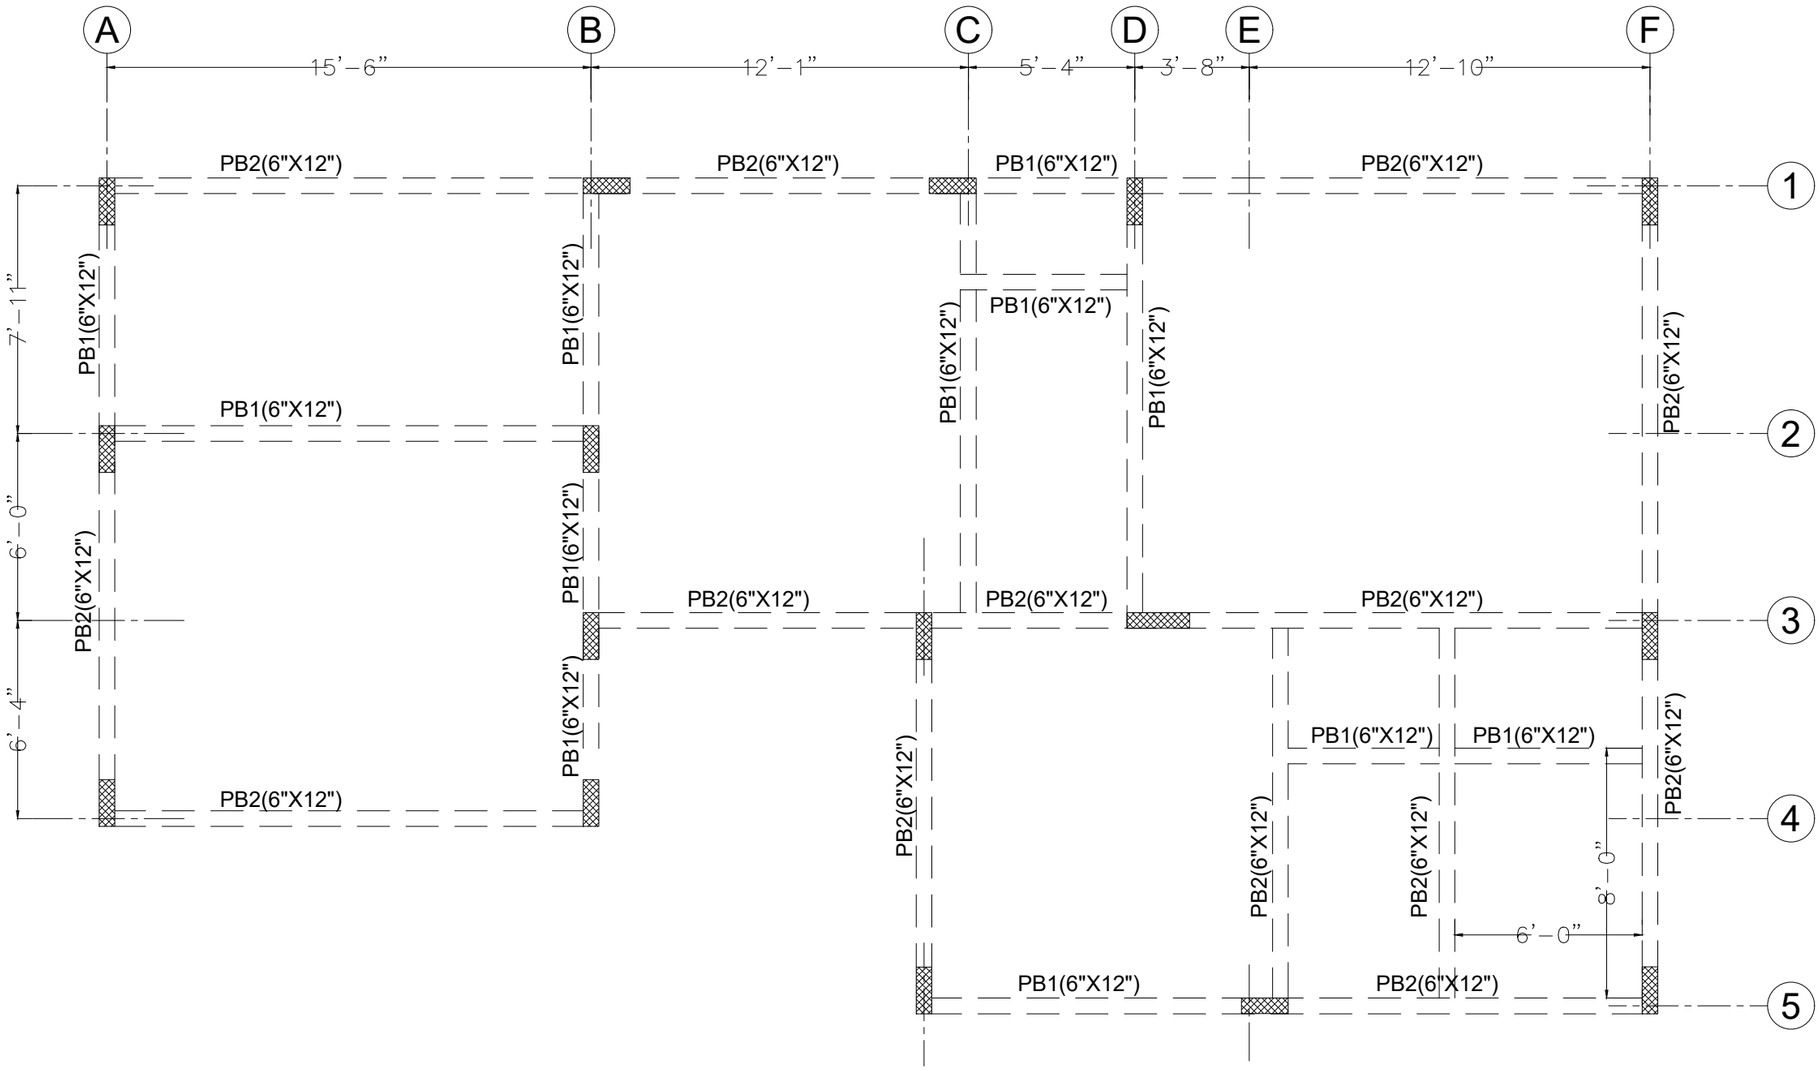

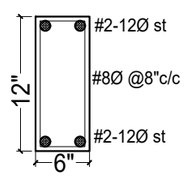

SEC: PB1 [6"X12"]

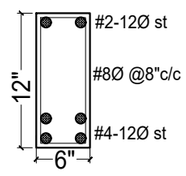

SEC: PB2 [6"X12"]

General Notes :--

1. Use M25 (1:1:2) grade for columns & M20 (1:1.5:3) for footings,slab & Beams
2. Use FE500 grade tor steel.
3. Provide clear cover of 2" for footings & 1.5" for columns.
4. S.B.C of the Soil is taken as
5. Footings are designed for Ground floor.
6. Provide clear cover of 1"for beams
7. Read horizontal beams from left to right & vertical from bottom to left.
8. crank +ve bars at L/4 th of span & extend -ve bars L/5 th of span.
9. Do not over lap bottom rods at center and top rods at support.
10. Slab thickness

DESCRIPTION	DATE

N

MODI
PROPERTIES & INVESTMENTS PVT.LTD

Project: PROPOSED FARM HOUSE AT YENKAPALLY

STRUCTURAL CONSULTANT:

KULKARNI CONSULTANT'S
STRUCTURAL ENGINEERS, ARCHITECTS & PROJECT CONSULTANT'S
#216, KUBERA TOWER'S, NARAYAN GUDA,HYDERABAD.
CONTACT NO'S:- 04023223891, 09246343724, 09246343720.

DATE	13-10-2018
DEALT BY	sanish
DESIGN BY	santosh
CHECKED& APPROVED :	KULKARNI

VILLA (1200 SFT)

TITLE: PLINTH BEAM DETAILS

DWG. NO. KC/FH/SD/2

REV. No. 0