PRODUCED BY AN AUTODESK STUDENT VERSION

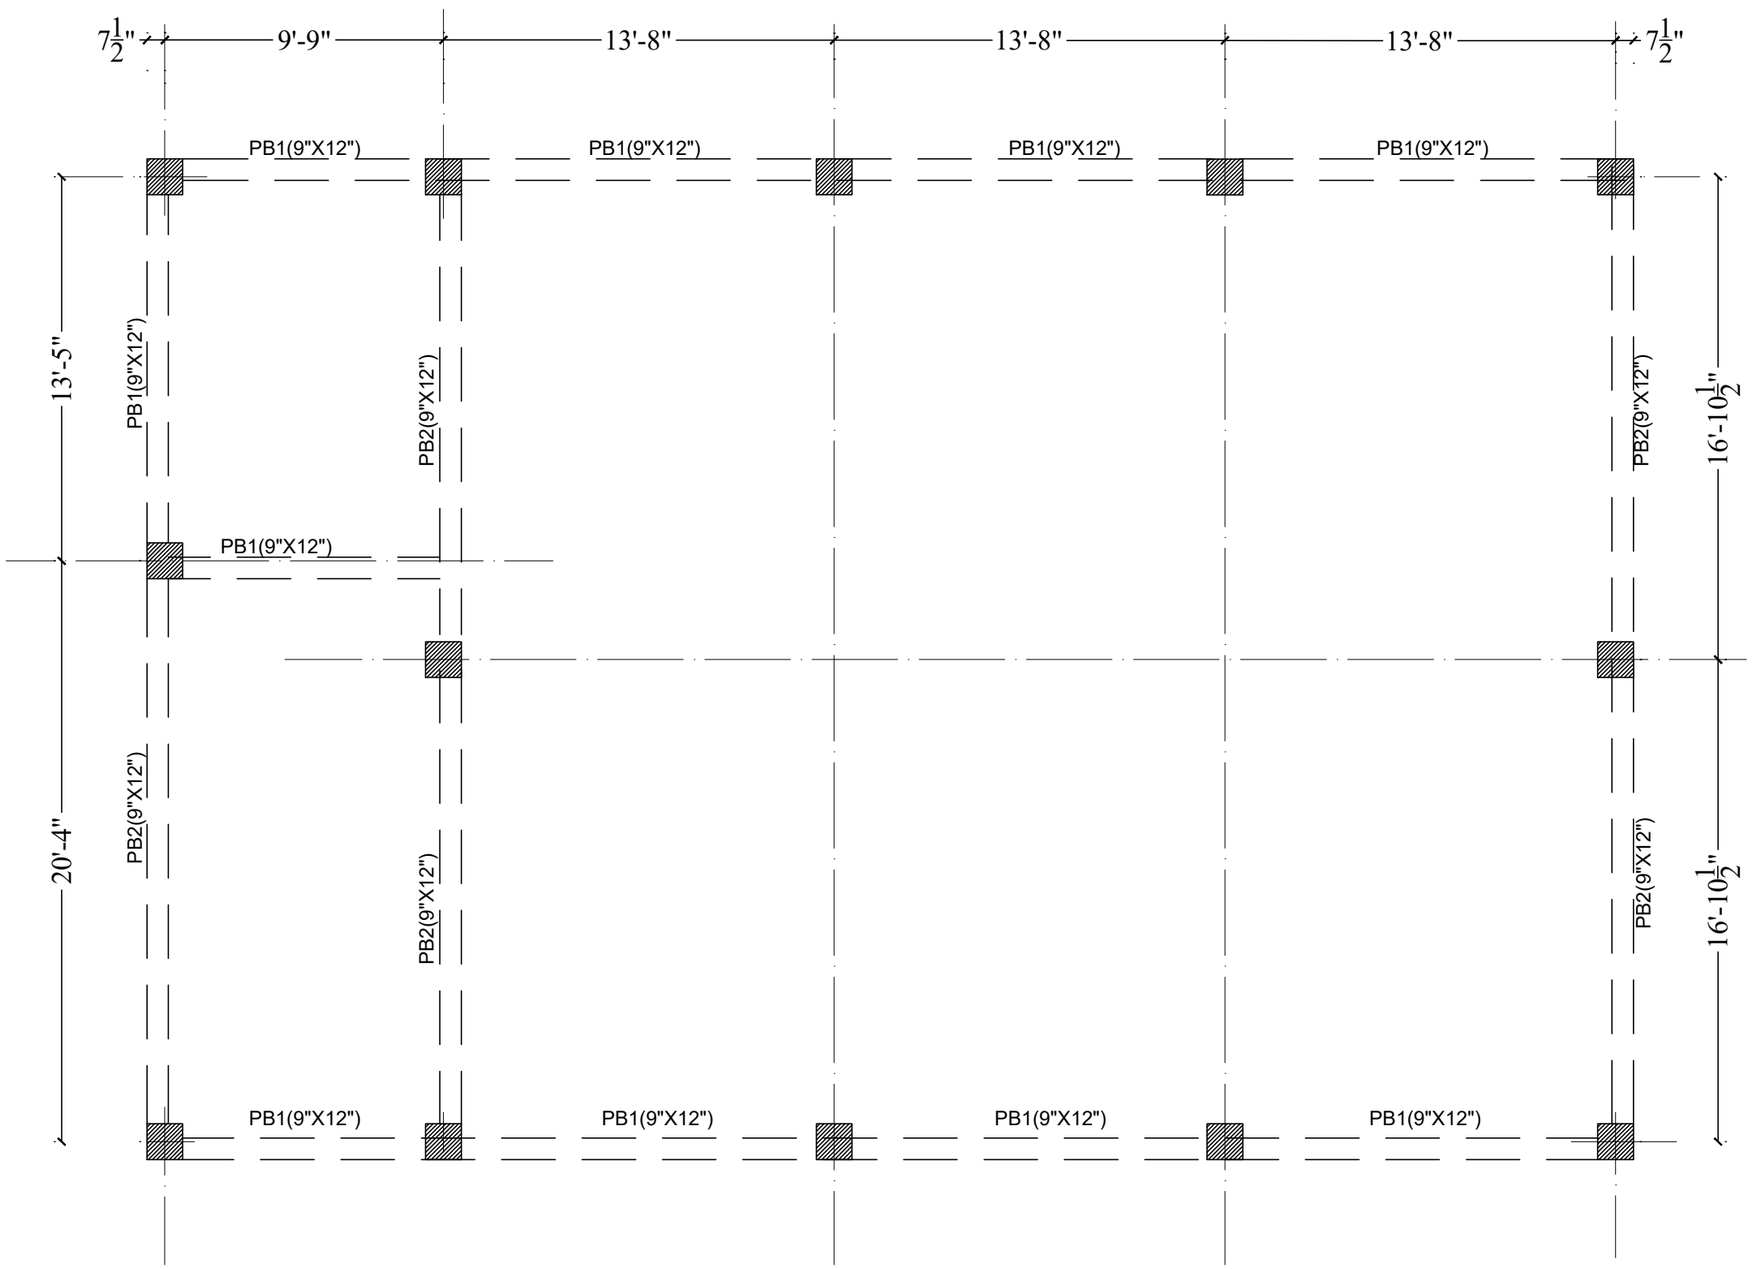

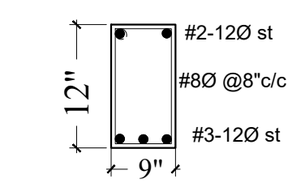

SEC: PB1 [9"X12"]

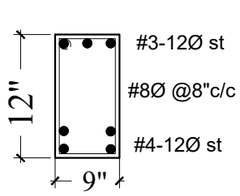

SEC: PB2 [9"X12"]

General Notes :--

1. Use M25 (1:1:2) grade for columns & M20 (1:1.5:3) for footings,slab & Beams
2. Use FE500 grade tor steel.
3. Provide clear cover of 2" for footings & 1.6" for columns.
4. S.B.C of the Soil is taken as 300kn/m2.
5. Footings are designed for Ground floor only.
6. Provide clear cover of 1"for beams
7. Read horizontal beams from left to right & vertical from bottom to left.
8. crank +ve bars at L/4 th of span & extend -ve bars L/5 th of span.
9. Do not over lap bottom rods at center and top rods at support.

Note :- Refer architect center line drawing for center line dimensions.

DESCRIPTION	DATE

N

Client	MODI PROPERTIES & INVESTMENTS PVT.LTD
Project	PROPOSED FARM HOUSE AT YENKAPALLY
STRUCTURAL CONSULTANT	KULKARNI CONSULTANT'S STRUCTURAL ENGINEERS, ARCHITECTS & PROJECT CONSULTANT'S #216, KUBERA TOWER'S, NARAYAN GUDA,HYDERABAD. CONTACT NO'S:- 04023223891, 09246343724, 09246343720.

DATE	28-02-2017	BANQUIT HALL (SERENE FARMS)	
DEALT BY	PAWAN		
DESIGN BY		TITLE: PLINTH BEAM DETAILS	
CHECKED& APPROVED	KULKARNI	DWG. NO. KC/FH/SD/2	REV. No. 0

PRODUCED BY AN AUTODESK STUDENT VERSION