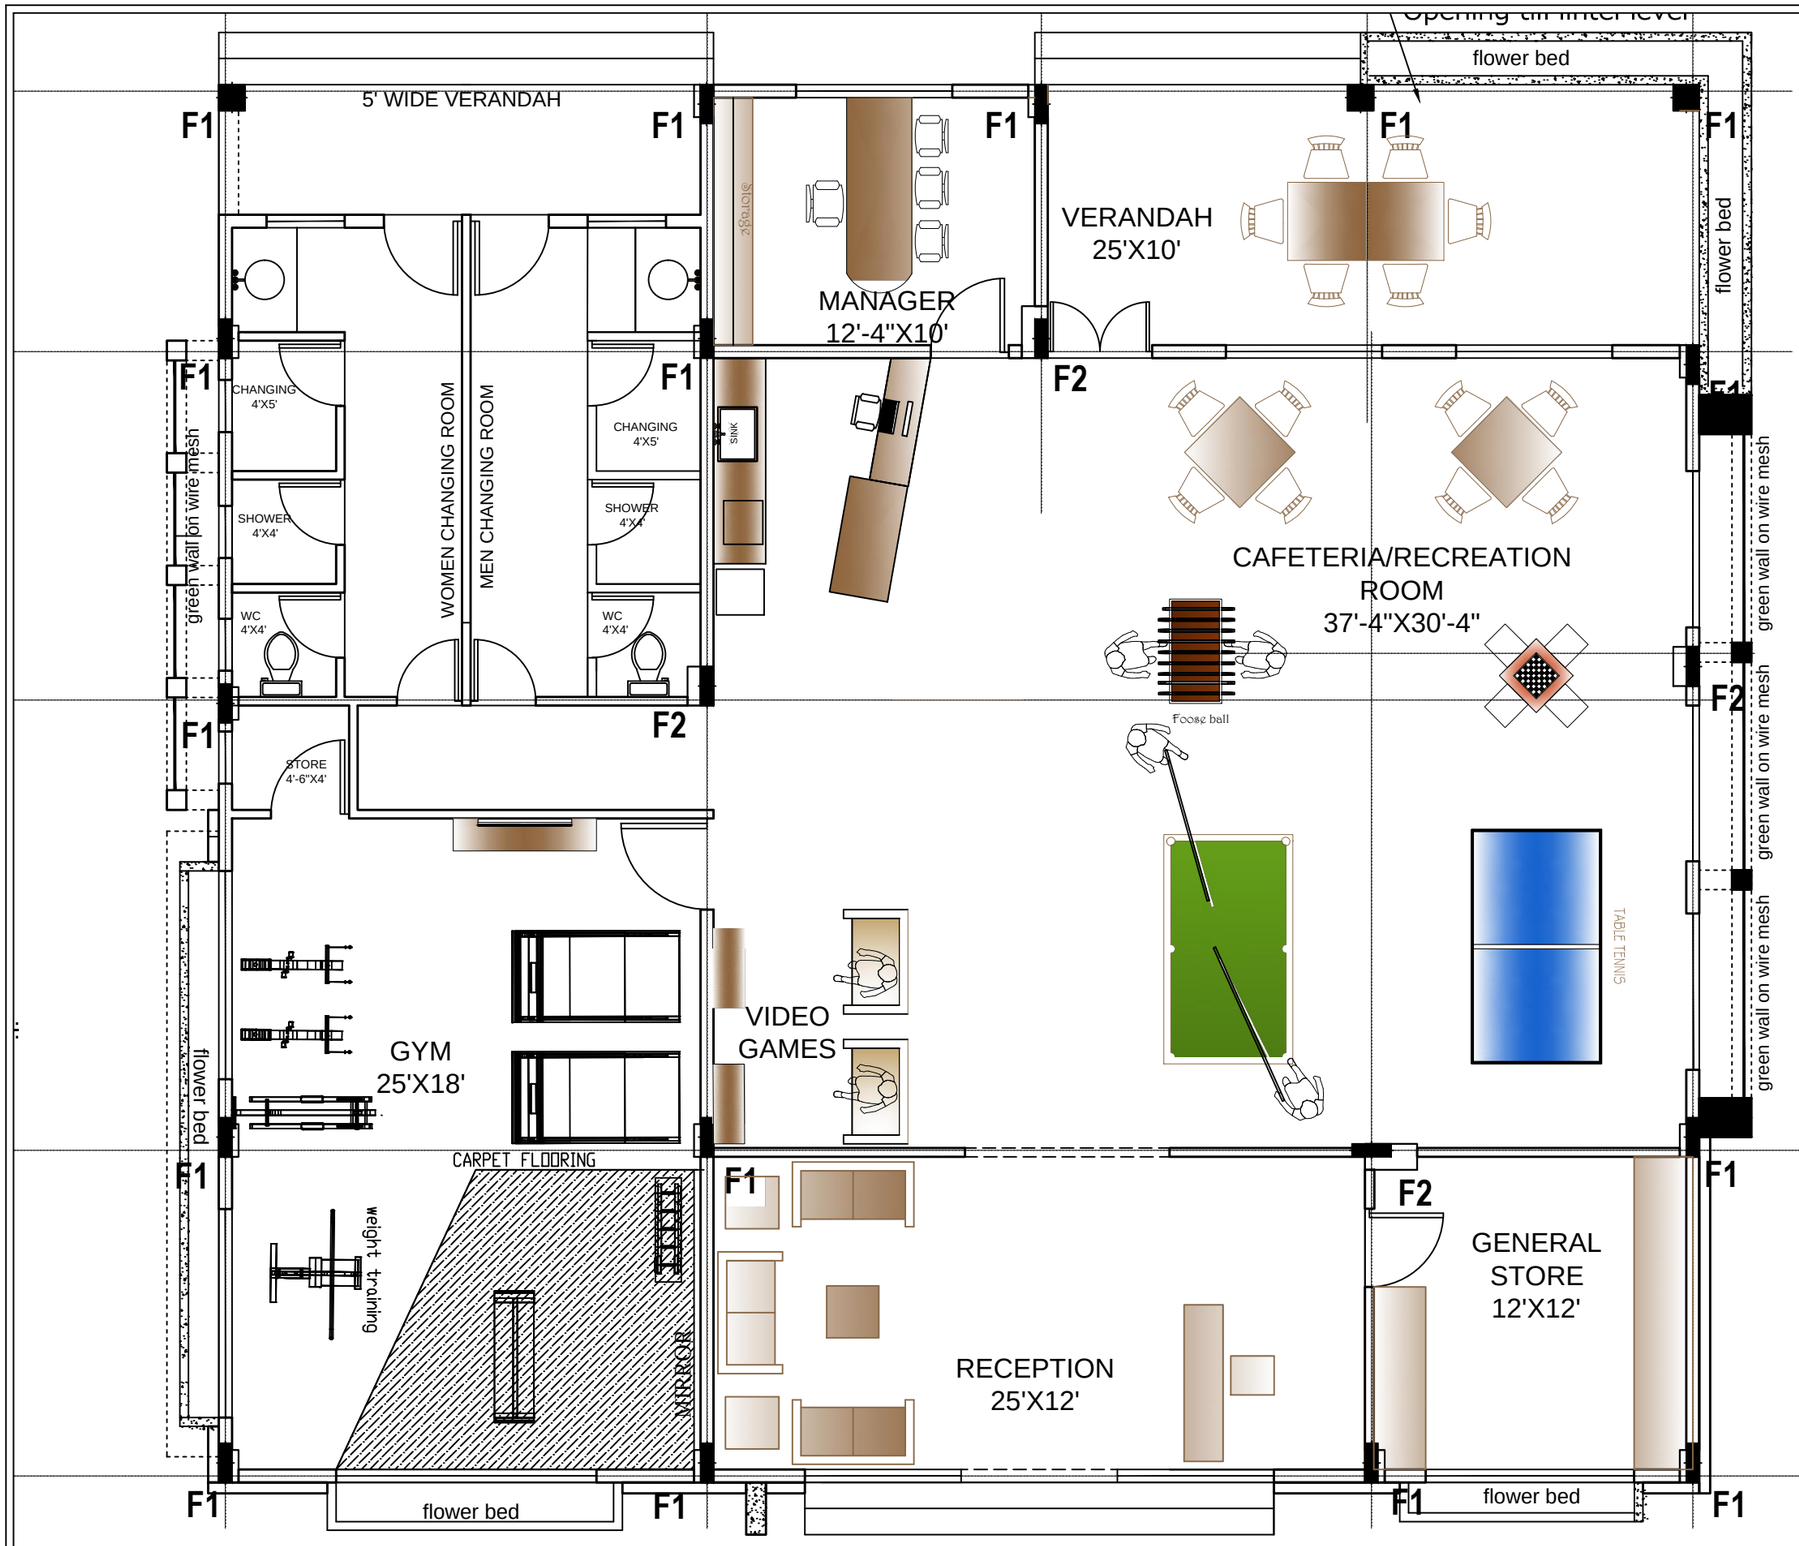

PROJECT

SERENE FARMS

YENKAPALLI

HYDERABAD

CLIENT

MODI PROPERTIES

TITLE

ARCHITECTURAL DRAWING

S.No	DATE	S.No	DATE

DRAWING DETAILS

CLUB HOUSE
INTERIOR LAYOUT
PLAN

Scale:	NO SCALE
Drawn by:	AM
Checked by:	AR
Date:	040417; 22-03-17
Drawing Code:	INT-FURN LAY
Sheet No:	1

INTERIOR CONSULTANTS:

ARDES
ARCHITECTS & INTERIoR DESIGNERS
7-1-212,SHIV-BAGH, AMEERPET, HYDERBAD.
040-23753316; email: mailardes@gmail.com