MV/CH/FW/CH-4D

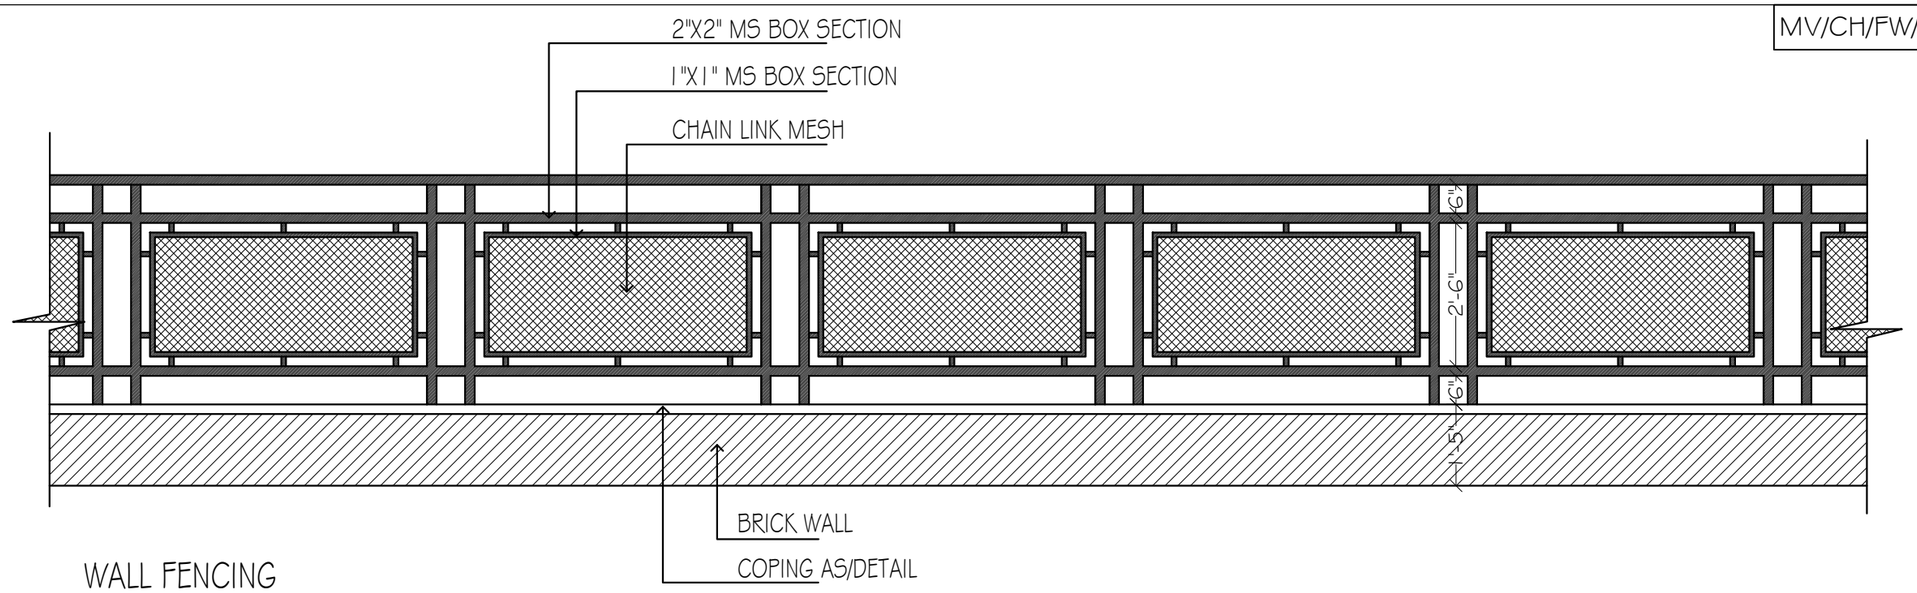

WALL FENCING

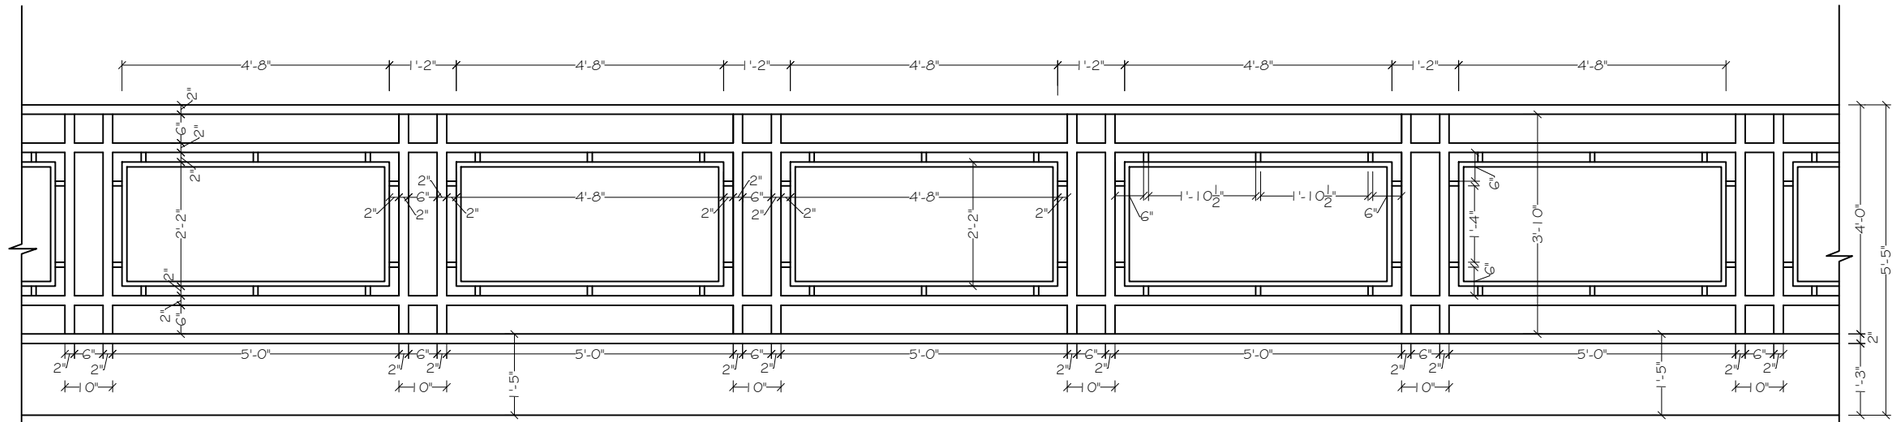

WALL FENCING -WORKING

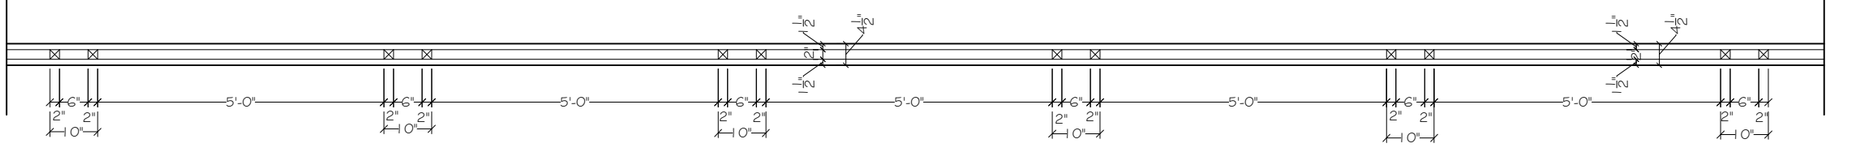

WALL FENCING -PLAN

THIS DRAWING IS THE PROPERTY OF M/S K.B.CONSULTANTS, HYD,AND IS NOT TO BE COPIED OR USED WITHOUT PRIOR PERMISSION.

GENERAL NOTES:

ALL QUERIES SHALL BE ADDRESSED TO LANDSCAPE CONSULTANT.
THIS DRAWING SHALL NOT BE MEASURED AND ONLY WRITTEN DIMENSIONS SHALL BE FOLLOWED.
ALL DIMENSIONS SHALL BE CO-RELATED WITH STRUCTURAL AND SERVICE DRAWINGS AND ANY AMBIGUITY SHALL BE IMMEDIATELY BROUGHT TO THE NOTICE OF THE ARCHITECT BEFORE THE COMMENCEMENT OF WORK.
THIS DRAWING SHALL SUPERCEDE ITS PREVIOUS REVISIONS.

SPECIFIC NOTES:

KEY PLAN

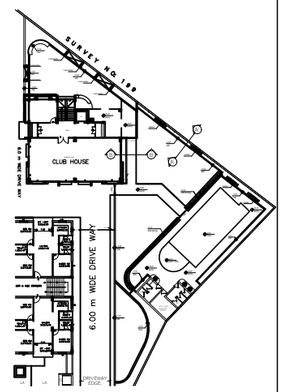

KEY-PLAN

date of rev	description of revisions	rev no.
REVISIONS		

PROJECT : MODI VISTAS

CLIENT: MODI PROPERTIES & INVESTMENTS PVT LTD

ARCHITECT	SRIVATHSA
CHECKED	RAJU / SRI
DRAWN	SATYA

LANDSCAPE CONSULTANT
K.B. CONSULTANTS
landscape architect & envrl.planner
G-3-680/8/3-A, R.A.Residency,
Thakurmansion lane,Somajiguda
HYDERABAD-500 082.
email : sri123office@gmail.com
Contact : 7569410481/9985301965

PURPOSE OF RELEASE
FOR APPROVAL ONLY

STAGE:	--	
DIRECTION:	DRAWING NO: LA-CH-4D	CURRENT REVISION: R0
START DATE:	ISSUE DATE:	LAST SAVED DATE:
10-Dec-13	11-12-13	15-Nov-14
SCALE	1" = 2' - 0"	
BLOCK:	CLUB HOUSE AREA	
FLOOR:	--	
DRAWING TITLE:	GRILL - DETAIL	
FILE PATH:	\\192.168.0.9\pMy Documents of Autocad\Autocad Files\Vista Homes\01.0 Plans\Landscaping\Landscape\A4A4\pMV-CH-5-DETAIL.dwg	

THIS DRAWING IS THE PROPERTY OF THE CONSULTANTS AND THIS IS NOT TO BE USED AND OR COPIED WITHOUT PRIOR PERMISSION.