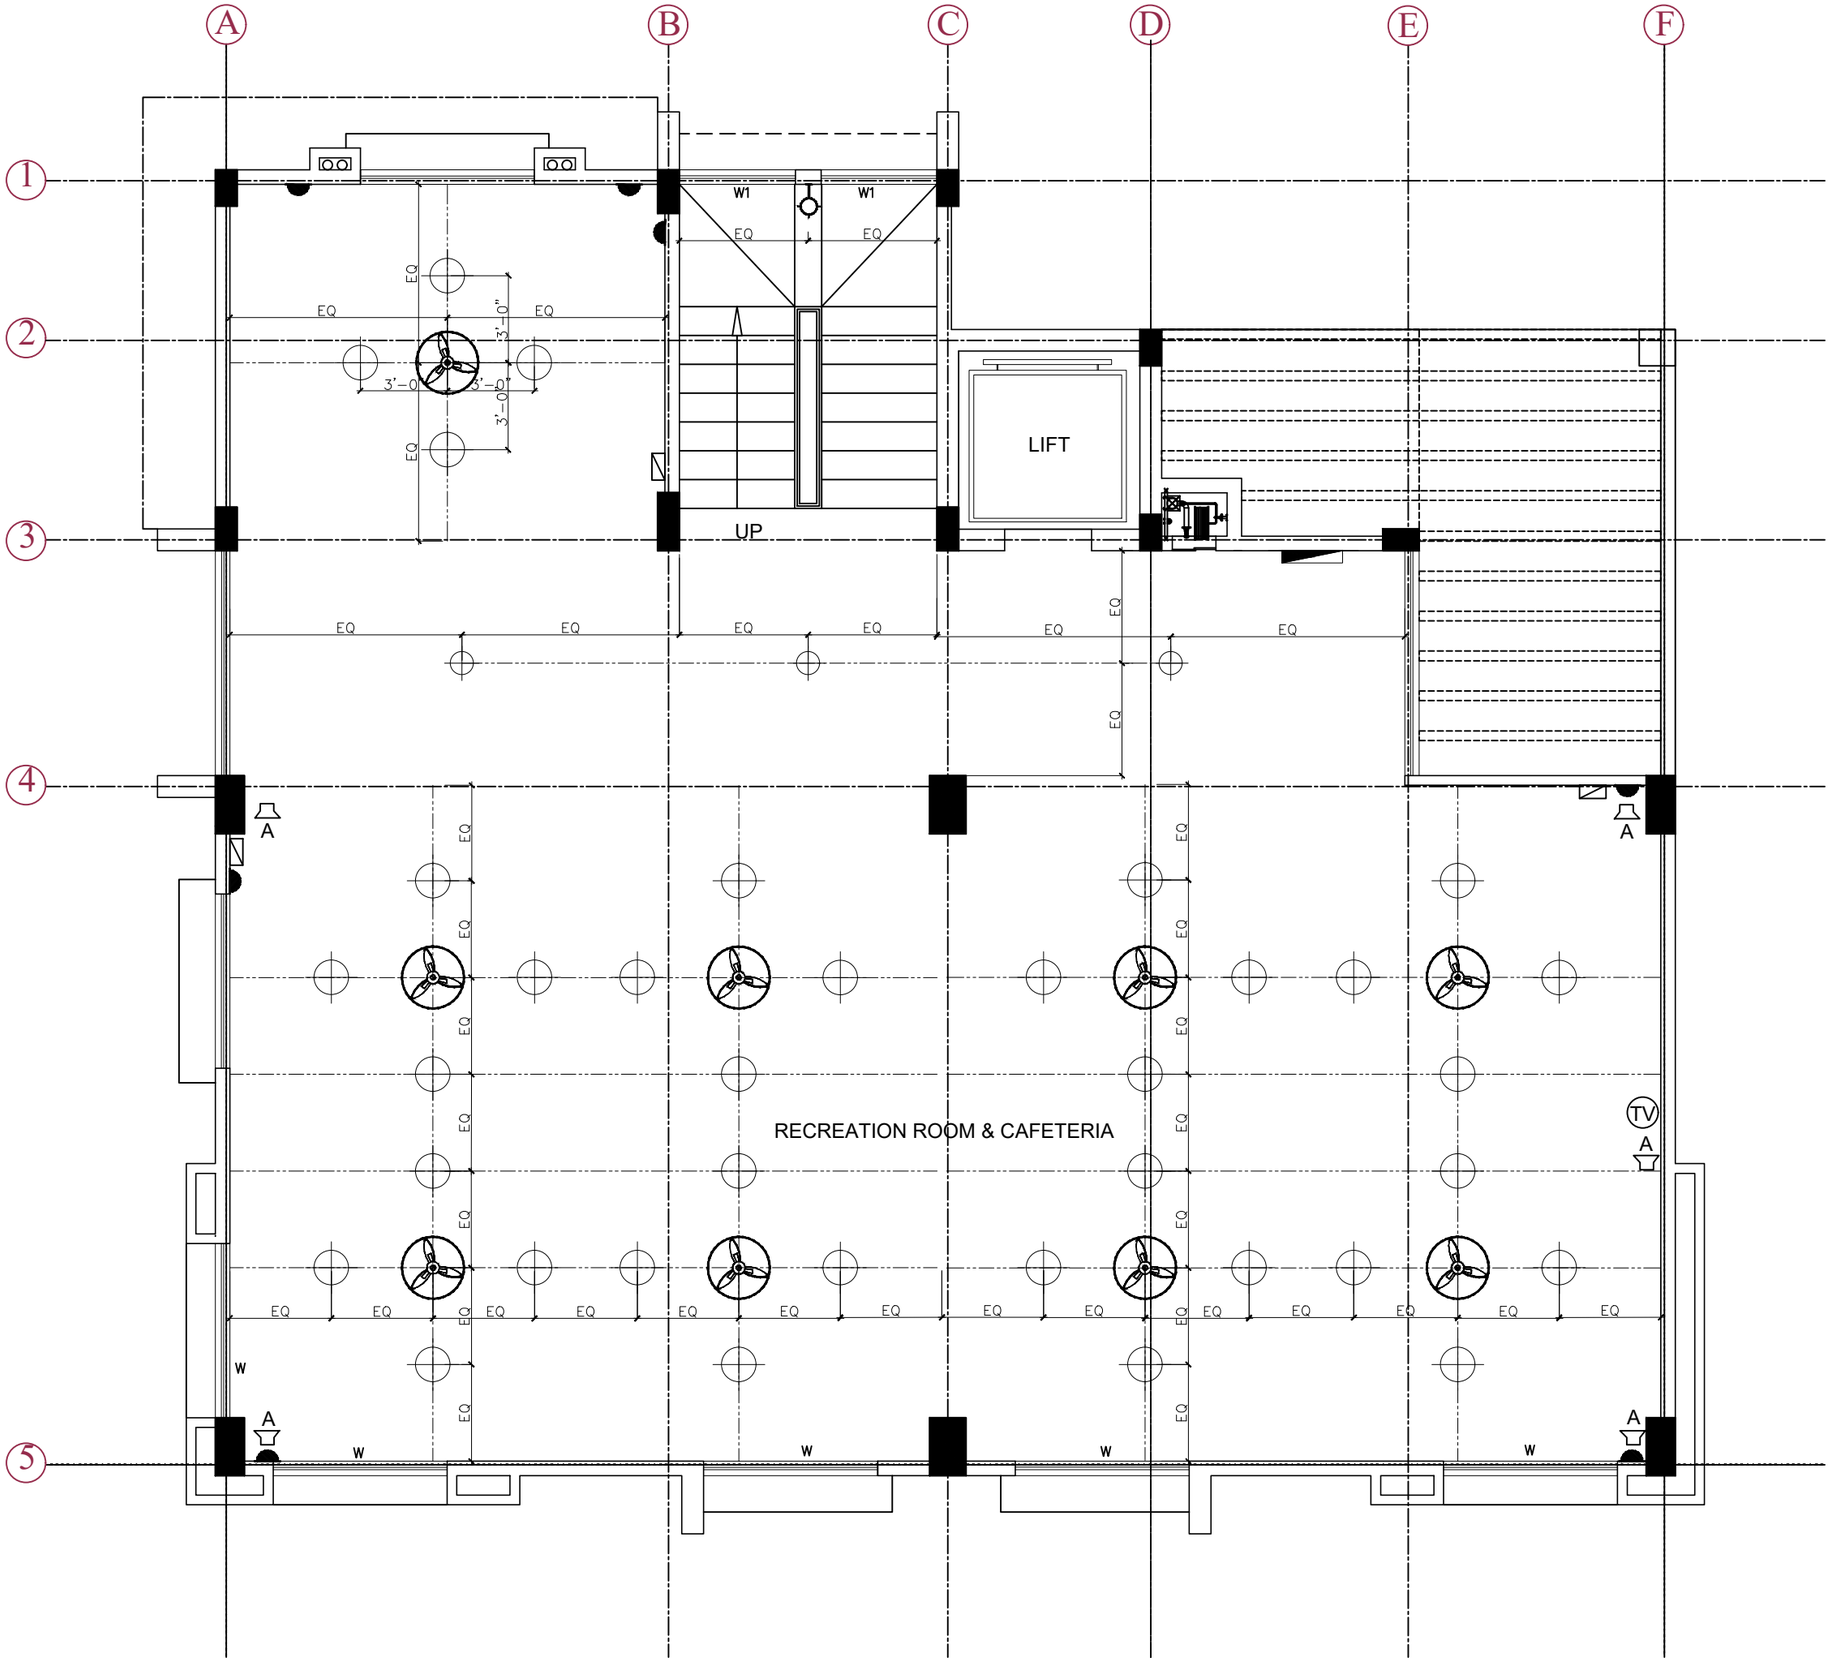

NOTES

1. ALL THE DIMENSIONS ARE IN FPS SYSTEM,
2. ONLY FIGURED DIMENSIONS SHALL BE FOLLOWED, DO NOT SCALE THE DRAWING.
3. THIS SHEET SUPERSEDES ALL PREVIOUSLY REVISED ARCHITECTURAL DRAWING OF SAME NUMBERS
4. ALL LARGE SCALE DRAWINGS SHALL SUPERSEDE THE SMALL SCALE ONES.
5. ANY DISCREPANCY IN THE DRAWINGS SHALL BE BROUGHT TO THE NOTICE OF THE CONSULTANTS, BEFORE EXECUTION OF WORK.

LEVELS

FLOORS	FLOOR LEVEL
GROUND FLOOR	±0'-0"
FIRST FLOOR	+9'-10"
SECOND FLOOR	19'-8"
THIRD FLOOR	29'-6"
FOURTH FLOOR	39'-4"
TERRACE FLOOR	49'-2"

REV. No.	DESCRIPTION	DATE

ISSUED FOR REFERENCE

N

Owners & Developers:

5-4-187 /3&4,Soham mansion,II Floor, M.G. Road, Secunderabad-500003. Phone:66335551(4lines) Fax:040-27544058 E-mail :info @modiproperties.com

Architects & Engineers:

KULKARNI CONSULTANT'S
STRUCTURAL ENGINEERS, ARCHITECTS & PROJECT CONSULTANT'S
#216, KUBERA TOWER'S, NARAYAN GUDA,HYDERABAD.
CONTACT NO'S:- 04023223891, 09246343724, 09246343720.

SCALE:	N.T.S
DATE :	26-04-13
DRAWN :	
CHECKED& APPROVED :	KULKARNI

VISTA HOMES CLUB HOUSE

TITLE: ELECTRICAL LAYOUT PLAN (SECOND FLOOR)

DWG. NO. KC/VH/AD/CH/7

REV. No. 00