MV/S/LA/FW/13

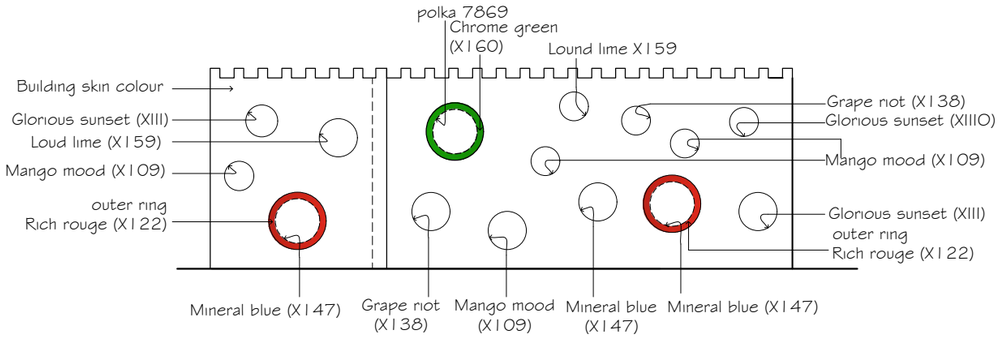

FRONT ELEVATION

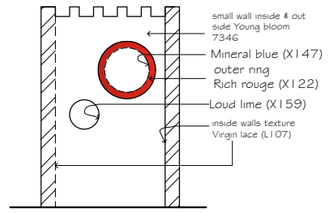

ELEVATION

SIDE PLAN

ASIAN PAINTS

s.no	Asian paints colour name	shade code	shade position	pg.no
1.	Mango mood	X109	4	168
2.	Rich rouge	X122	3	171
3.	Grape riot	X138	3	175
4.	Loud lime	X159	2	180
5.	polka	7869	8	75
6.	Chrome green	X160	1	180
7.	Young bloom	7346	3	22
8.	Virgin lace	L107	2	2
9.	Mineral blue	X147	2	177
10.	Glorious sunset	XIII	2	168

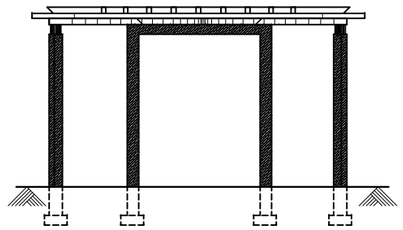

ELEVATION

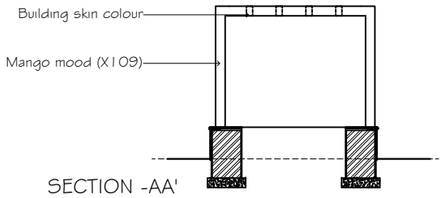

SECTION -AA'

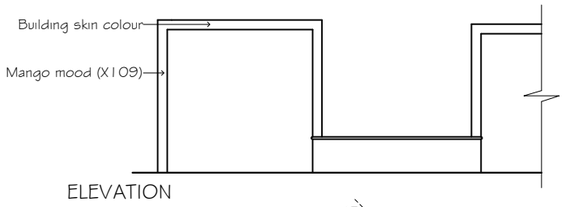

ELEVATION

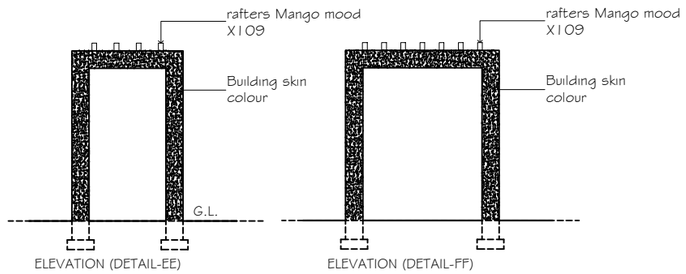

ELEVATION (DETAIL-EE) ELEVATION (DETAIL-FF)

PLAN (DETAIL-EE) PLAN (DETAIL-FF)

REFER FOR DRG .NO MV/S/LA/RP/08

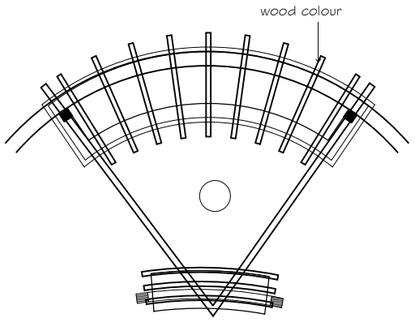

PLAN

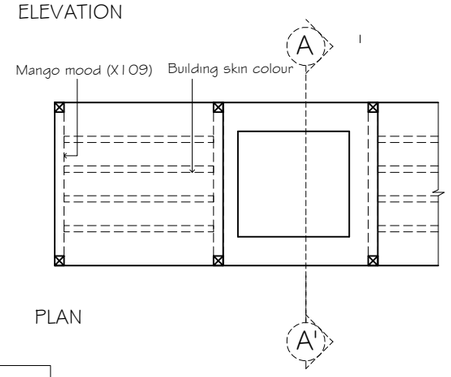

PLAN

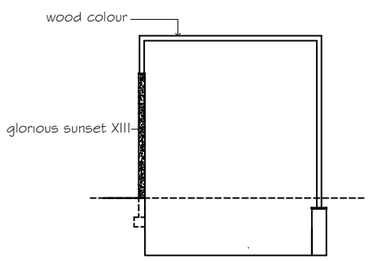

ELEVATION -DETAIL-DD'

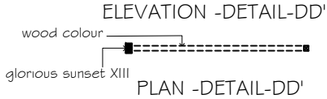

PLAN -DETAIL-DD'

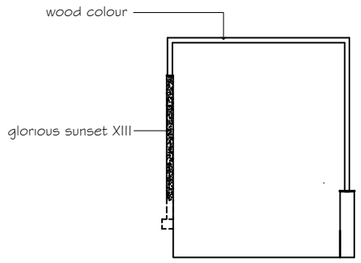

ELEVATION -DETAIL-BB'

PLAN -DETAIL-BB'

REFER FOR
DWRG
NO.MV/S/LA/PR/16

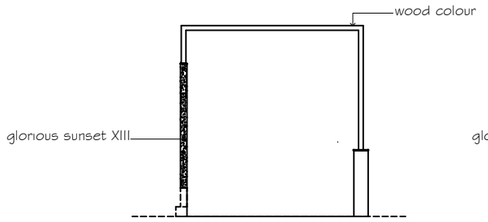

ELEVATION -DETAIL-CC'

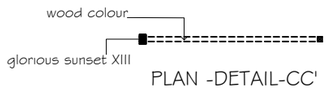

PLAN -DETAIL-CC'

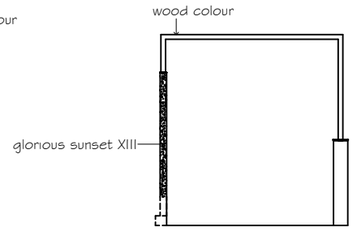

ELEVATION -DETAIL-AA'

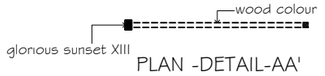

PLAN -DETAIL-AA'

REFER FOR
DWRG
NO.MV/S/LA/PR/16

THIS DRAWING IS THE PROPERTY OF M/S K.B.CONSULTANTS, HYD.AND IS NOT TO BE COPIED OR USED WITHOUT PRIOR PERMISSION.

GENERAL NOTES:

ALL QUERIES SHALL BE ADDRESSED TO LANDSCAPE CONSULTANT.

THIS DRAWING SHALL NOT BE MEASURED AND ONLY WRITTEN DIMENSIONS SHALL BE FOLLOWED.

ALL DIMENSIONS SHALL BE CO-RELATED WITH STRUCTURAL AND SERVICE DRAWINGS AND ANY AMBIGUITY SHALL BE IMMEDIATELY BROUGHT TO THE NOTICE OF THE ARCHITECT BEFORE THE COMMENCEMENT OF WORK.

THIS DRAWING SHALL SUPERCEDE ITS PREVIOUS REVISIONS.

SPECIFIC NOTES:

date of rev	description of revisions	rev no.

REVISIONS

PROJECT : MODI VISTAS

CLIENT: MODI PROPERTIES & INVESTMENTS PVT LTD.

ARCHITECT	SRIVATHSA
CHECKED	RAJU / SRI
DRAWN	K.ASHWINI

LANDSCAPE CONSULTANTS
K.B. CONSULTANTS
Landscape architect & envrl.planners
301, PLOT NO 47, SUPRIYA NIVAS,
SAGAR SOCIETY, ROAD-NO 2,
BANJARAHILLS, HYDERABAD-500 034.
email : sri123office@gmail.com
Contact : 7569410481 ; 9985301965

PURPOSE OF RELEASE
FOR APPROVAL ONLY

STAGE:	--	
DIRECTION:	DRAWING NO: LA -13	CURRENT REVISION: R0
START DATE: 13-Feb-14	ISSUE DATE: 13-02-14	LAST SAVED DATE: ----
SCALE	1" = 4' - 0"	
BLDNG/BLOCK:	EAST SIDE LANDSCAPE	
FLOOR:	GROUND FLOOR PLAN	
DRAWING TITLE:	COLOUR SCHEME	
FILE PATH:	\\192.168.0.1\Pub\My Documents of Autocad\Autocad Files\Vista Homes\H.O.Plans\Landscaping\Landscape\9.MV ENTRANCE_2C LA COLOUR SHEME (30-07-14).dwg	

THIS DRAWING IS THE PROPERTY OF THE CONSULTANTS.AND THIS IS NOT TO BE USED AND OR COPIED WITHOUT PRIOR PERMISSION.