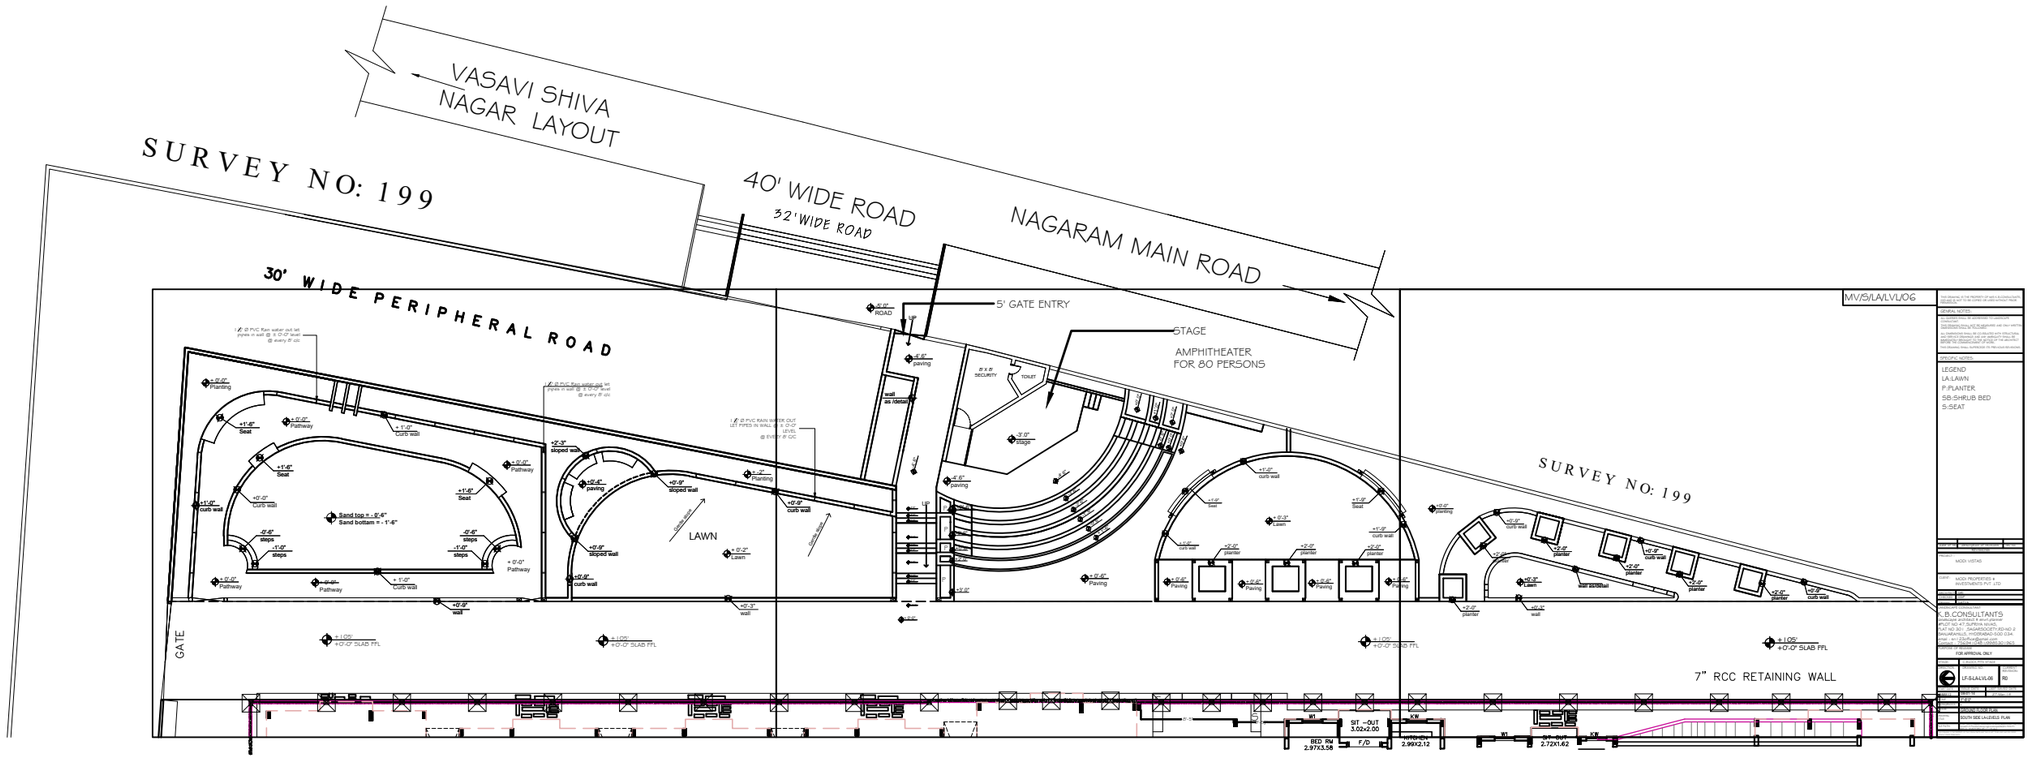


MV/S/LA/LVL/06

GENERAL NOTES

BASIC NOTES

LEGEND
LA-LAWN
P-PLANTER
SB-SHRUB BED
S-SEAT

M/S/S VISTAS

M/S/S PROPERTIES &
DEVELOPERS PVT LTD

Consultants

T. B. CONSULTANTS
TOWN PLANNING & ARCHITECTS
PLOT NO.47,SUPRIYA NGAR,
NEAR BUS DEPOT, SAGARSOCIETY ROAD-2
VANASTHALIPURAM(POST),HYD-70
Phone : 040-24135588, 24135589 (O), 24241
Email : tbconsultants@yahoo.com

STATUS

FOR APPROVAL ONLY

DRAWING NO.

LP/S/LA/LVL/06

REV NO

DRAWN BY

CHECKED BY

DATE

SCALE

DWG NO & TITLE

SCHEME

SOUTH SIDE LANDSCAPE PLAN