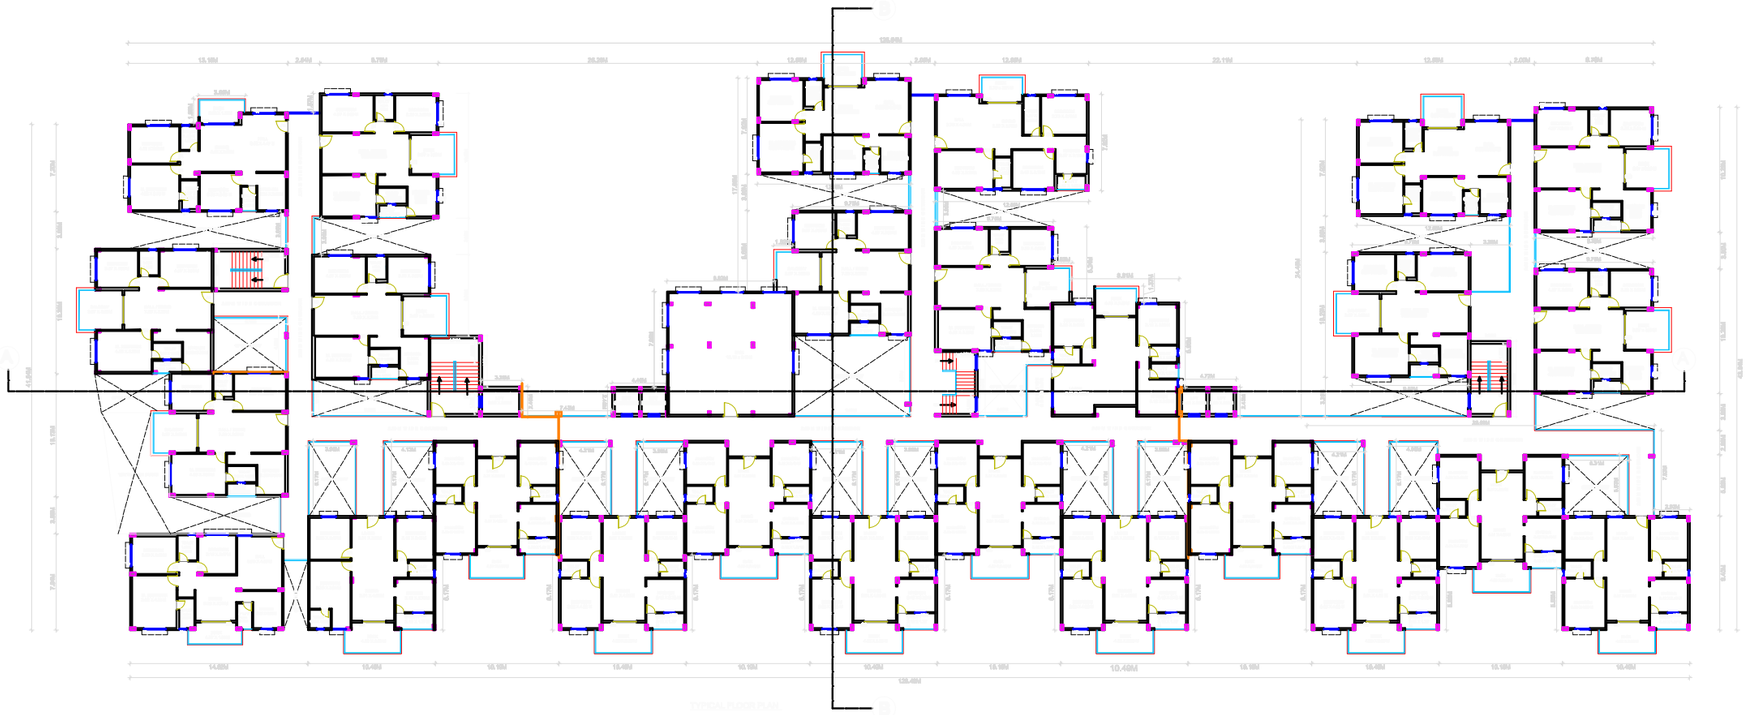

SECTION FLOOR AREA

S.NO	FLAT NO	BLOCK NO	BUILT-UP AREA (Sq.mts)	COMMON AREA (Sq.mts)	TOTAL BUILT-UP AREA (Sq.mts)
1	1	A	105.69	23.87	129.57
2	2	A	105.69	23.87	129.57
3	3	A	105.69	23.87	129.57
4	4	A	105.69	23.87	129.57
5	5	A	107.22	23.09	130.31
6	6	A	101.54	23.01	124.55
7	7	A	107.22	23.09	130.31
8	8	A	105.69	23.09	128.87
9	9	A	105.69	23.09	128.87
BLOCK A AREA				:	1,155.53
10	1	B	—	—	—
11	2	B	105.69	23.09	128.49
12	3	B	107.22	23.09	130.31
13	4	B	105.69	23.09	128.49
14	5	B	105.69	27.03	132.72
15	6	B	105.69	23.09	128.49
16	7	B	104.49	25.13	129.61
17	8	B	105.69	23.09	128.49
18	9	B	105.69	23.09	128.14
19	10	B	107.22	23.09	130.31
20	11	B	101.54	23.01	124.55
BLOCK B AREA				:	1294.45
21	1	C	107.22	23.09	130.31
22	2	C	105.69	23.09	128.49
23	3	C	107.22	23.09	130.31
24	4	C	105.69	23.09	128.49
25	5	C	105.69	27.03	132.72
26	6	C	105.69	23.87	129.57
27	7	C	105.69	23.87	129.57
BLOCK C AREA				:	958.36

SHEET NO : 4/11

ADDITIONS & ALTERATIONS PLAN OF MULTI-STORIED RESIDENTIAL APARTMENTS IN SY.NO.57 (P), SITUATED AT POCHARAM VILLAGE, GHATKESAR MANDAL, MEDCHAL MALKAJGIRI DISTRICT, TELANGANA.

BELONGING TO:
SRI.SRINIVASULU BANDESWAR RAO
S/O SRI.RAMASWAMAIAH.

SPECIFICATIONS

LEGEND OF OPENINGS

REFERENCES

PROPOSED
EXISTING
DEMOLITE
SCALE : 1: 150 M

NORTH

AREA STATEMENT :

OWNERS SIGNATURE	BUILDER SIGNATURE
ENGINEERS SIGNATURE	ARCHITECTS SIGNATURE