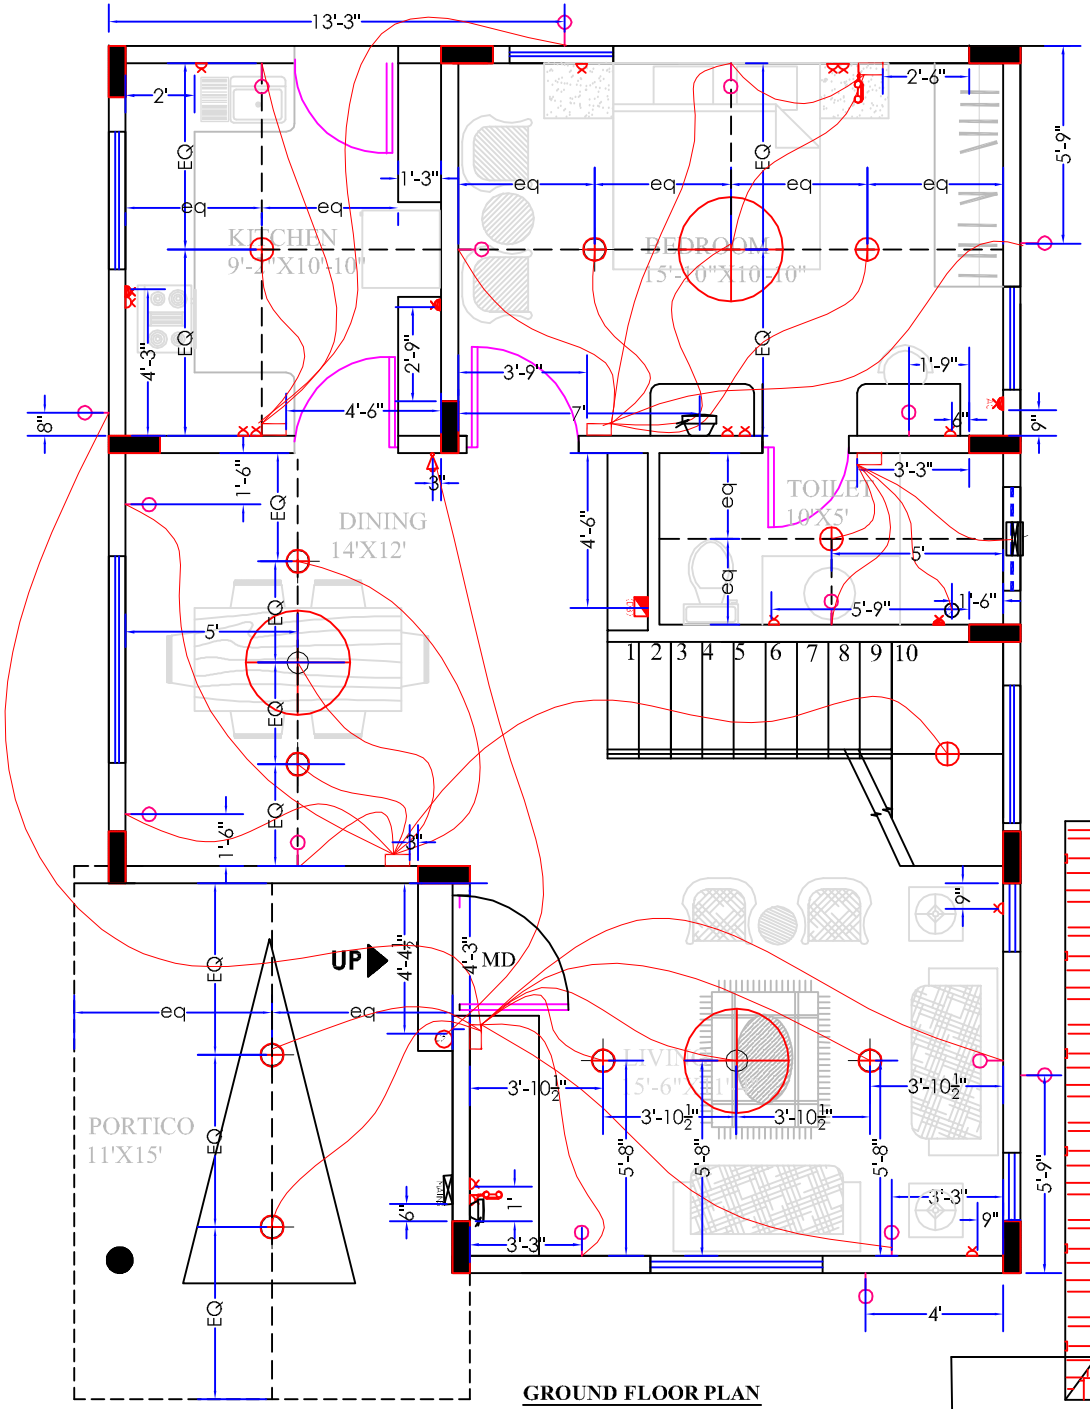

GROUND FLOOR PLAN

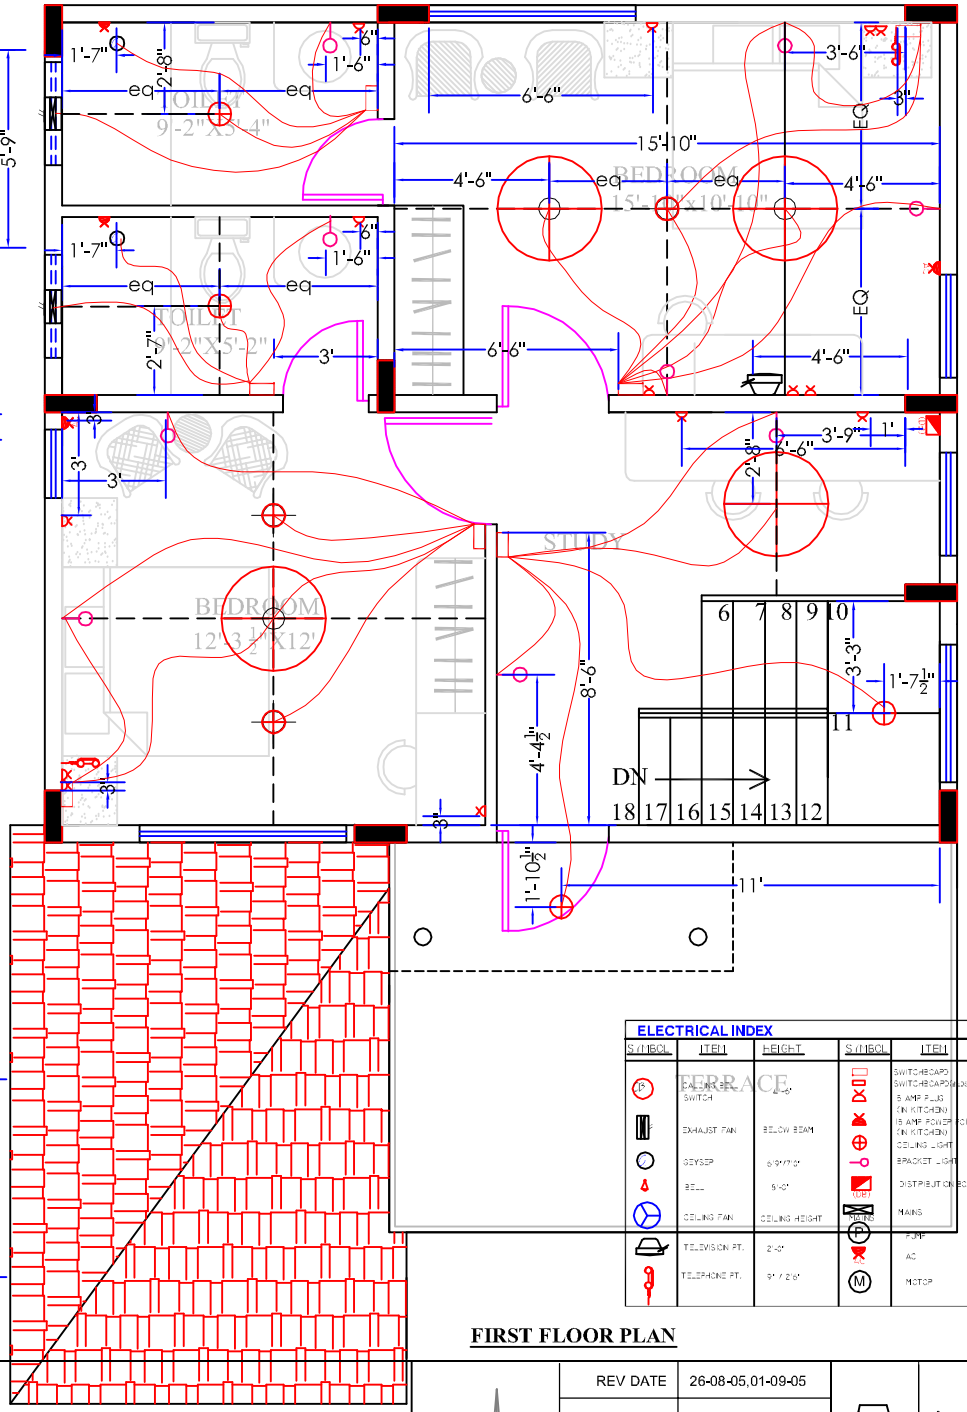

FIRST FLOOR PLAN

ELECTRICAL INDEX

SYMBOL	ITEM	HEIGHT	SYMBOL	ITEM	HEIGHT
	SWITCH			SWITCHBOARD	4'-0"
	EXHAUST FAN	BELOW BEAM		SWITCHBOARD (MOUNTED)	2'-0"
	GEYSER	6'-0"/7'-0"		5 AMP PLUG (IN KITCHEN)	(2'-0"/4'-0") 3'-0"
	BELL	9'-0"		15 AMP POWER POINT (IN KITCHEN)	(2'-0"/4'-0") 3'-0"
	CEILING FAN	CEILING HEIGHT		CEILING LIGHT	CEILING HEIGHT
	TELEVISION PT.	2'-0"		BRACKET LIGHT	7'-0"
	TELEPHONE PT.	9" / 2'-6"		DISTRIBUTION BOARD	7'-0"
				MAINS	7'-0"(TOP)
				PUMP	
				AC	
				MOTOR	

NORTH FACING PLOT

N

REV DATE	26-08-05,01-09-05
SCALE	1"=4'
DEALT BY	AR.PRANATHI
CHKD BY	AR. ANAND SAGAR

ARCHITECTS & INTERIOR DESIGNERS

Architectural Associates
8-1-383, R.P.Road,
Secunderabad-3