TYPICAL ELEVATION

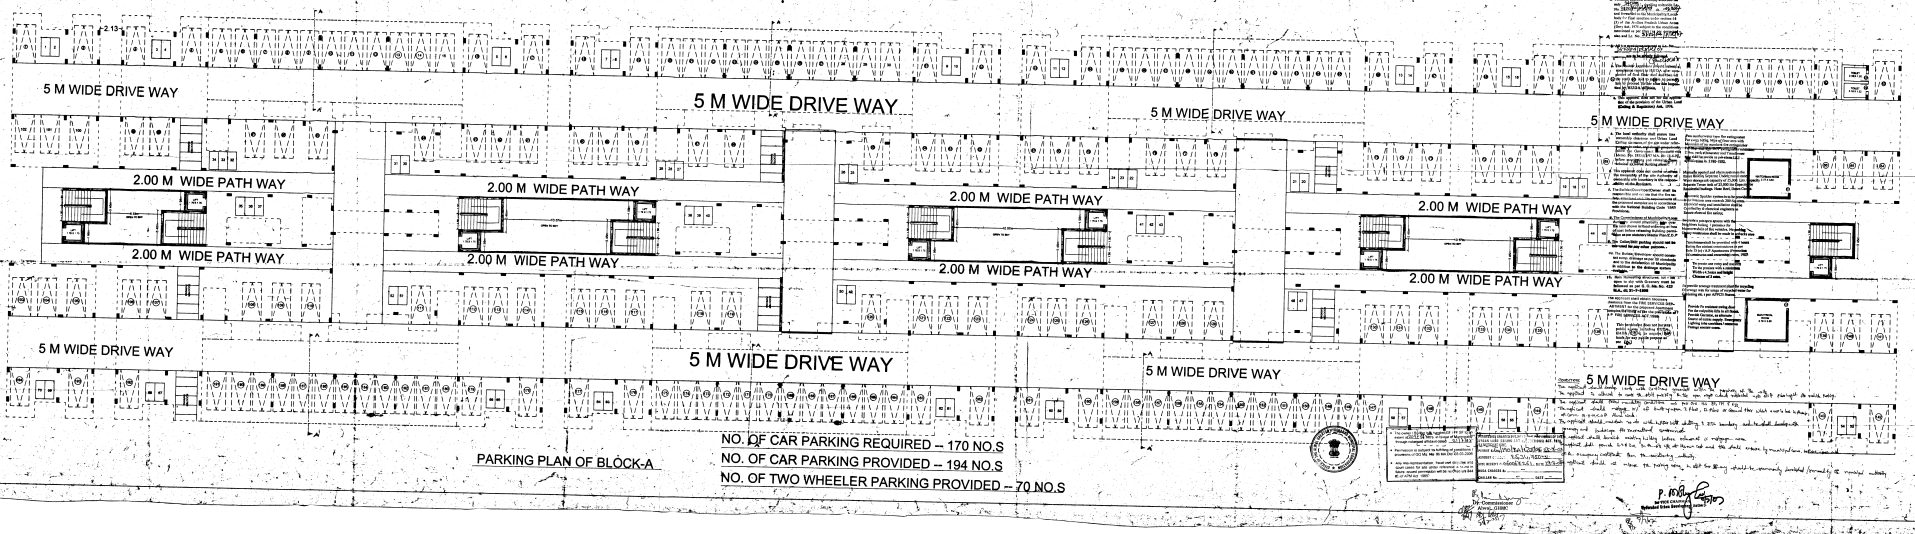

PARKING PLAN OF BLOCK-A

NO. OF CAR PARKING REQUIRED – 170 NO.S
NO. OF CAR PARKING PROVIDED – 194 NO.S
NO. OF TWO WHEELER PARKING PROVIDED – 70 NO.S

PROJECT

PLAN SHOWING THE PROPOSED RESIDENTIAL APARTMENT COMPLEX IN S.NO.203/2 294/2/296, 298/2/302/P SITUATED AT KAUKUR VILLAGE, MALKAJGIRI MANDAL, RANGA REDDY DISTRICT.

1) BELONGS TO M/s GREENWOOD ESTATES REPPRESENTED BY MR.MEET.B.MEHTA (PARTNER)
2) MR. KARNATI BHASKER
3) MR. K. GOPINATH
4) MR. A.PURSHOTHAM
5) MR. A. SRINIVAS
6) MR. BELIDE VENKATESH

SPECIFICATIONS:

FOUNDATION : CSS IN C.M 1:6
BASEMENT : CSS IN C.M
SUPER STRUCTURE : BRICK WALL
FLOORING : MARBLE FLOORING
PLASTERING : IN C.M
DOORS & WINDOWS : TEAK WOOD
SLAB, BEAMS, COLUMNS & STAIR CASE : R.C.C
SANTARY : AS PER STANDARDS

SCHEDULE OF OPENINGS

DOORS	D	1.2 X 2.1	10
DOORS	D1	0.9 X 2.1	58
DOORS	D2	0.75 X 2.1	10
WINDOW	W	1.2 X 1.2	10
WINDOW	W1	0.6 X 1.2	10
VENTILATOR	V	0.6 X 0.45	10

AREA STATEMENT

TOTAL PLOT AREA :29643.00 Sq.Yds. OR 24787.00 Sq.mts.

BLOCK :A

	BUILT-UP AREA	COMMON AREA	TOTAL
FIRST FLOOR	3672.22 Sq.mt.	834.01 Sq.mt.	4506.23 Sq.mt.
SECOND FLOOR	3672.22 Sq.mt.	834.01 Sq.mt.	4506.23 Sq.mt.
THIRD FLOOR	3672.22 Sq.mt.	834.01 Sq.mt.	4506.23 Sq.mt.
FOURTH FLOOR	3672.22 Sq.mt.	834.01 Sq.mt.	4506.23 Sq.mt.
FIFTH FLOOR	3672.22 Sq.mt.	834.01 Sq.mt.	4506.23 Sq.mt.
TOTAL	18361.1 Sq.mt.	4170.05 Sq.mt.	22531.115 Sq.mt.

AREA OF PARKING PROVIDED : 5695.1 Sq.mts.

REFERENCES :

PROPOSED :
EXISTING :

SCALE : 1:100

ORIENTATION

A.R. NASR AZEEZ
B.E.(CIVIL),A.I.E.(INDIA)
ARCHITECT SIGNATURE

OWNER'S SIGNATURE

TITLE : - SANCTION PLAN

SPAN CENTRE
ARCHITECTS ENGINEERS & INTERIOR DESIGNERS
NO.23,CLIFF QUEEN'S ROAD
BANGALORE