APPROVED LAY-OUT PLAN OF VENKAT REDDY NAGAR IN SURVEY Nos. 295 & 296
SITUATED AT CHERLAPALLI Village, HYDERABAD EAST (T.Q), HYDERABAD (DIST) A.P.
BELONGS TO SRI P.VENKAT REDDY S/O P. NARAYAN REDDY.

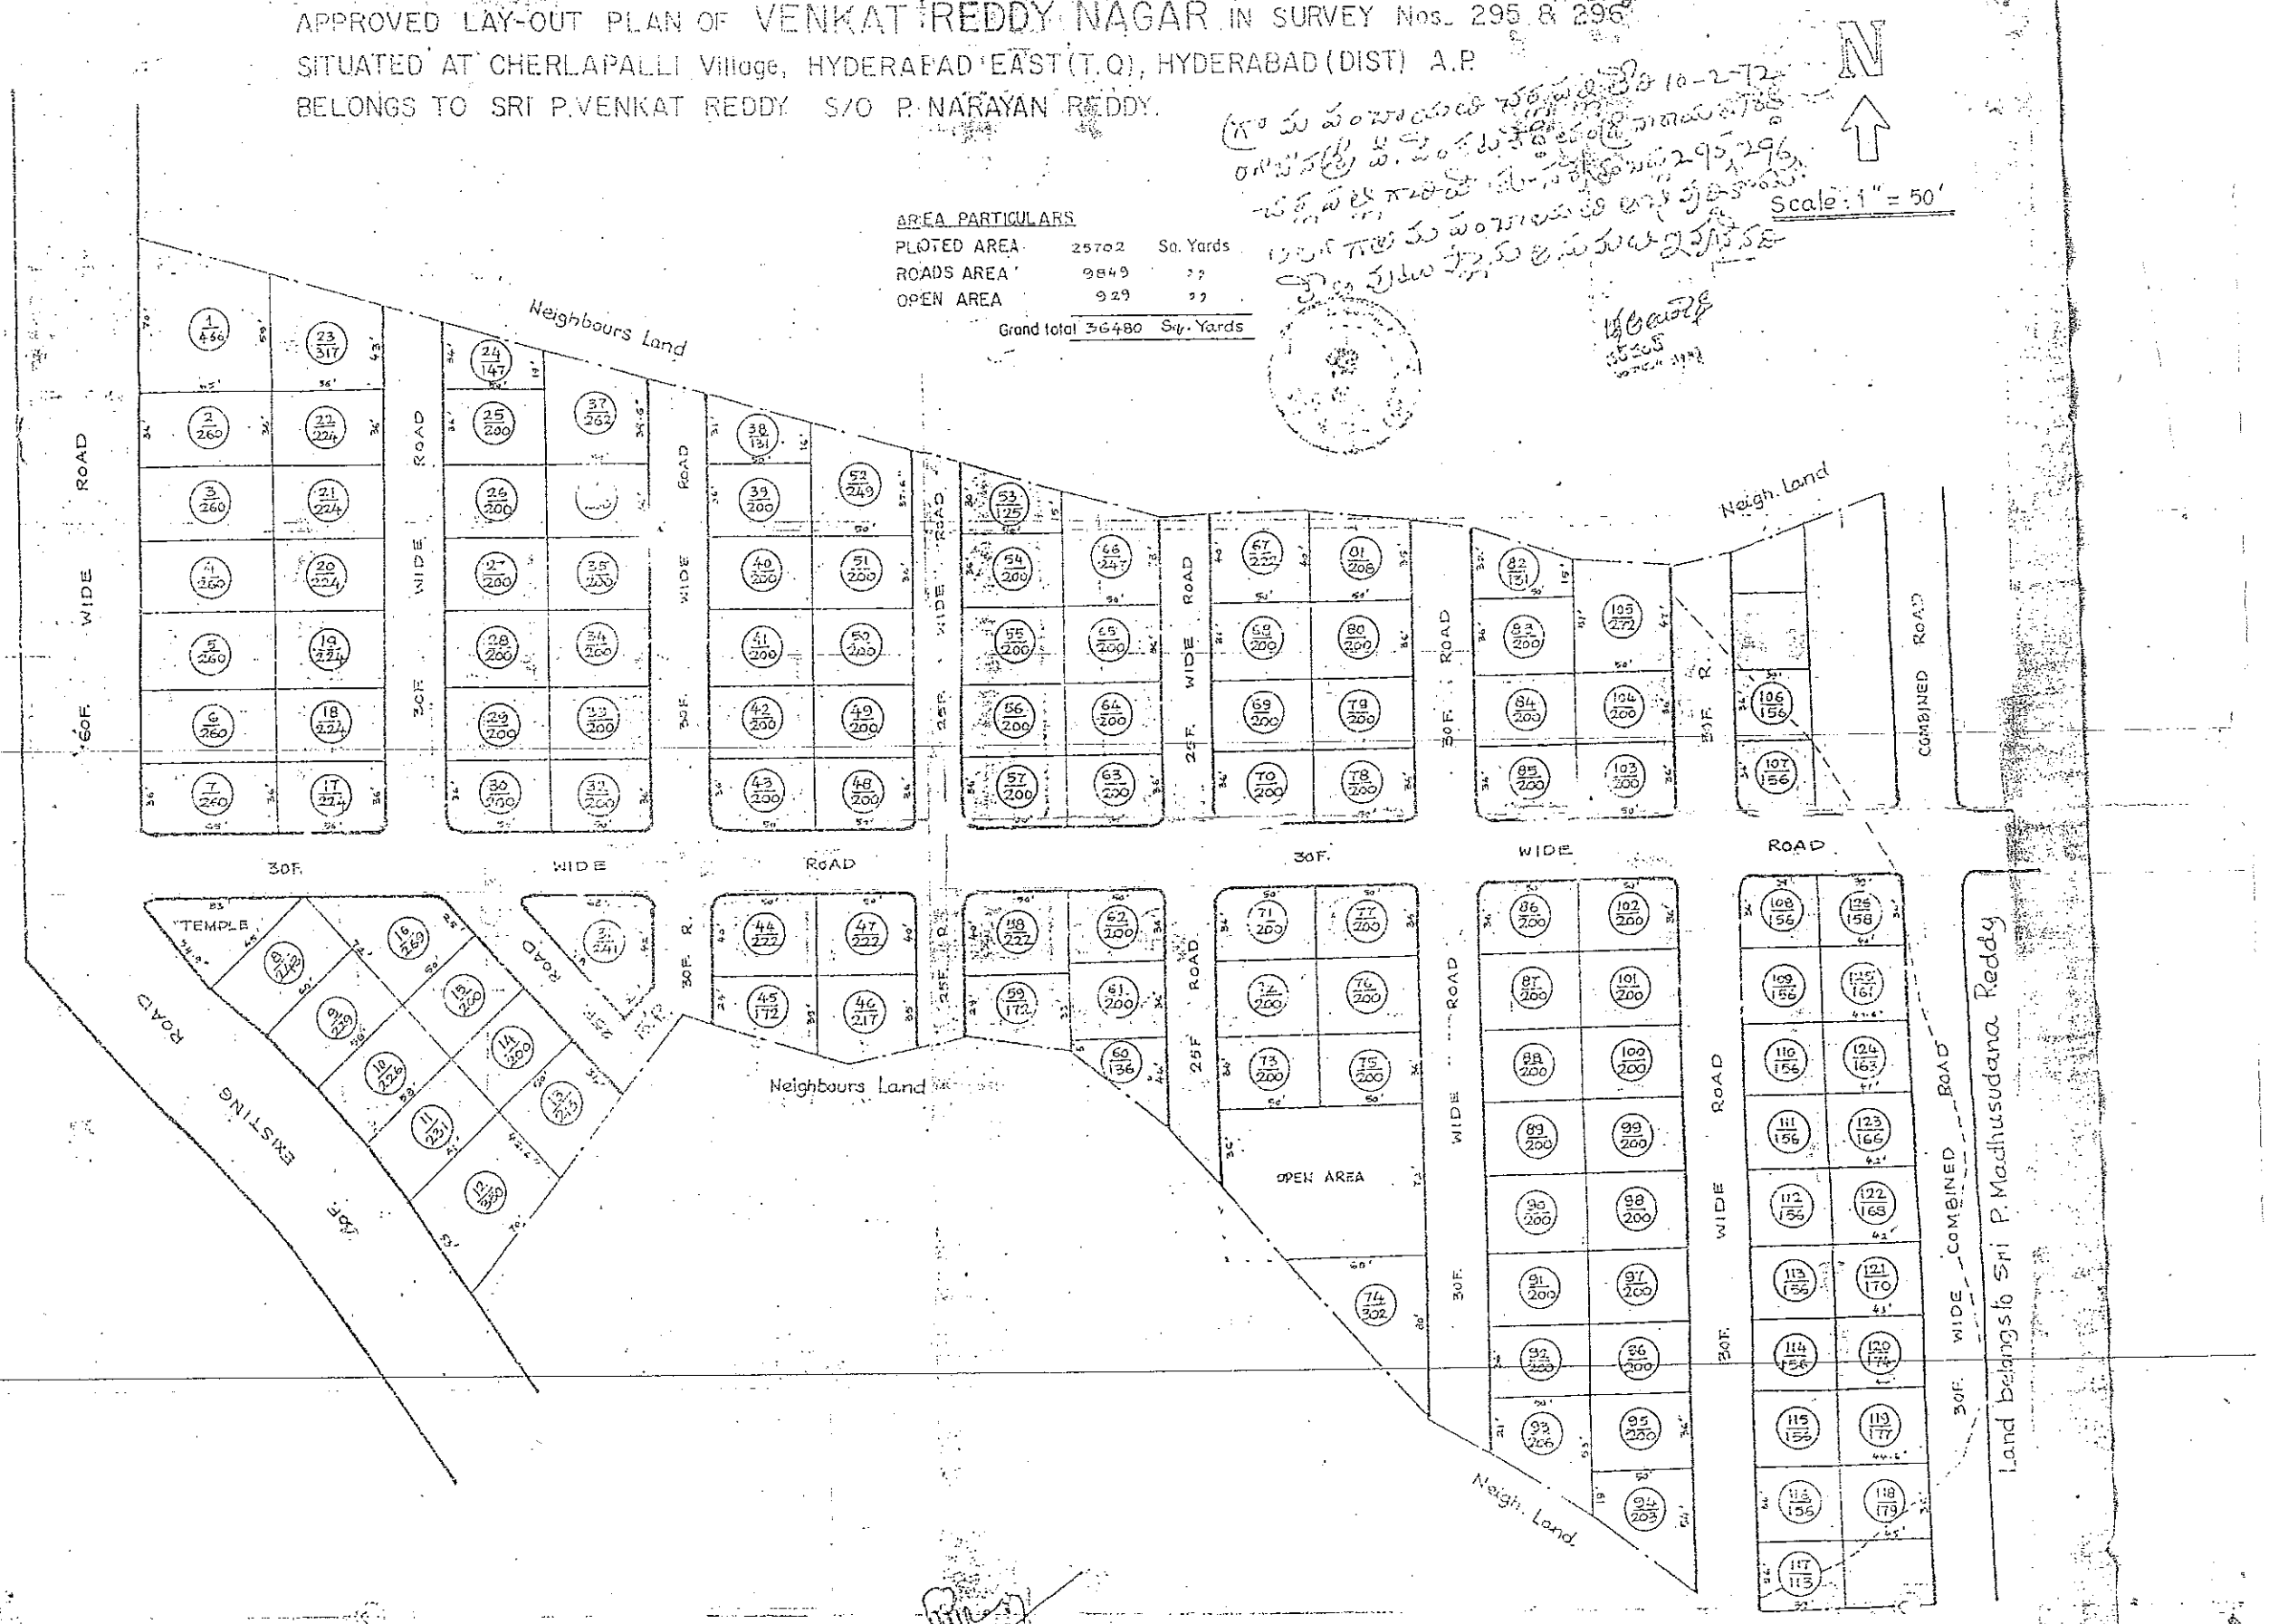

[P.VENKAT REDDY]