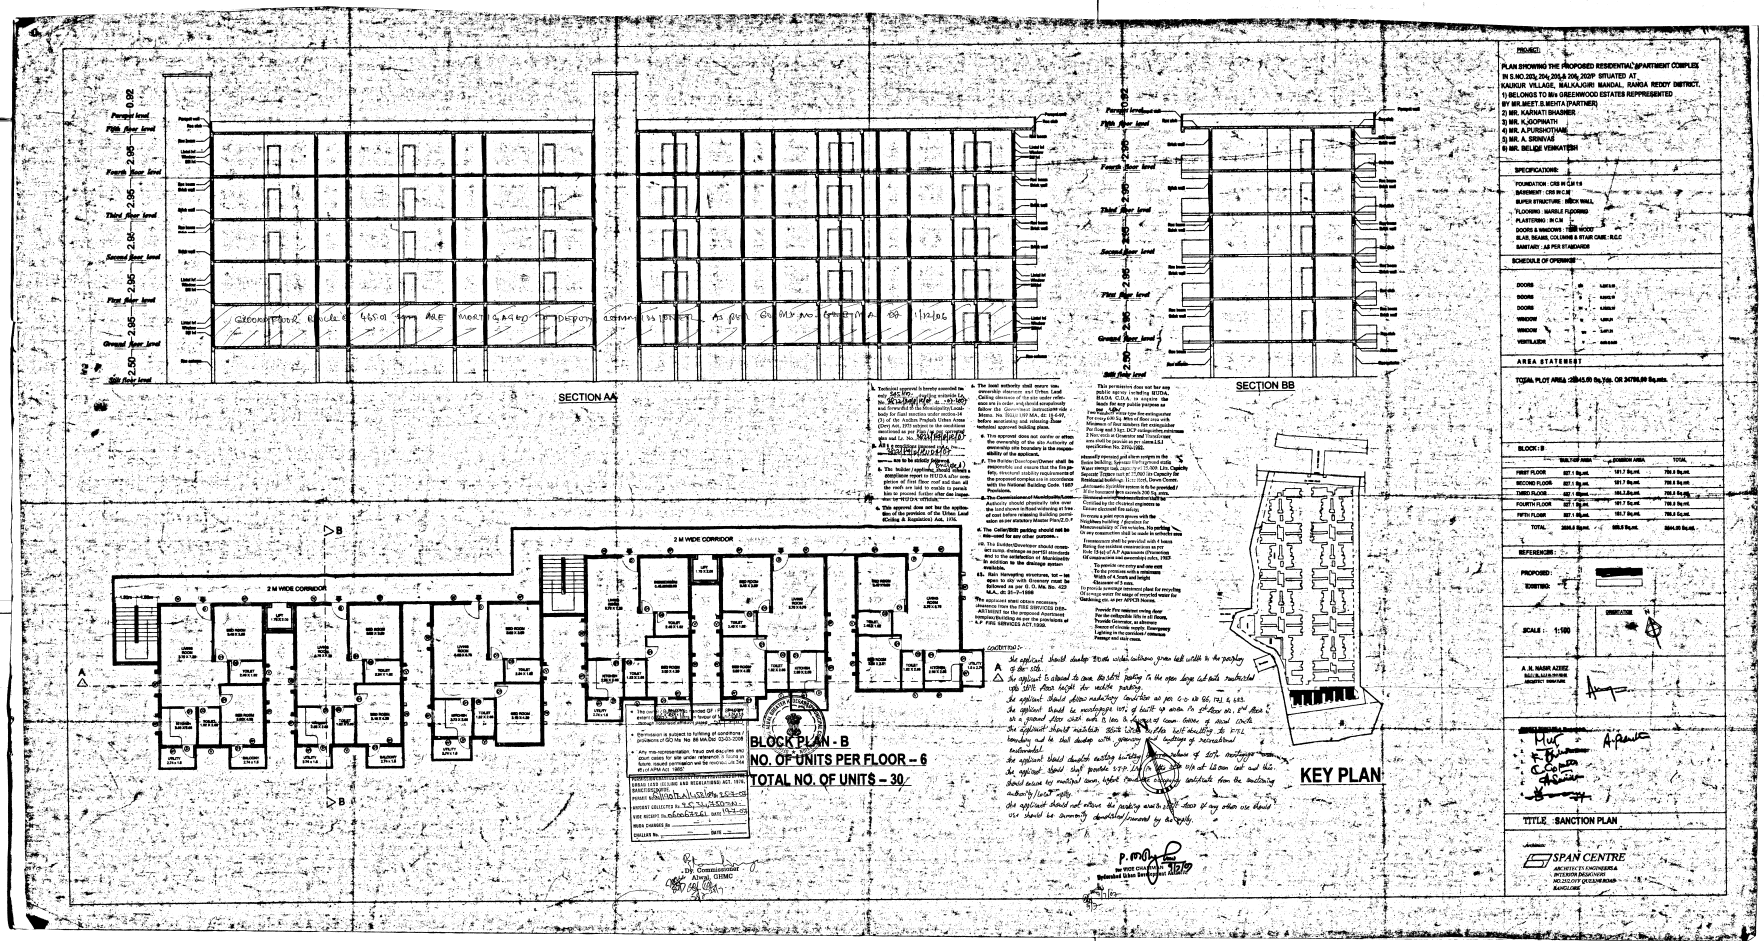
SECTION AA
SECTION BB
2 M WIDE CORRIDOR
2 M WIDE CORRIDOR
BLOCK PLAN - B
NO. OF UNITS PER FLOOR – 6
TOTAL NO. OF UNIT$ – 30
KEY PLAN
PROJECT:
PLAN SHOWING THE PROPOSED RESIDENTIAL APARTMENT COMPLEX IN S.NO.325, 334, 335/A 336, 337P SITUATED AT KAUKUR VILLAGE, MALKAJGIRI MANDAL, RANGA REDDY DISTRICT.
1) BELONGS TO M/s GREENWOOD ESTATES REPRESENTED BY MR.MEET S.MEHTA (PARTNER)
2) MR. KARNATI BHASKER
3) MR. K.GOPINATH
4) MR. A.PURSHOTHAM
5) MR. A. SRINIVAS
6) MR. BELIDE VENKATESH
SPECIFICATIONS:
SCHEDULE OF OPENINGS:
AREA STATEMENT
BLOCK : B
SCALE : 1:100
A. H. NASIR AZEEZ
TITLE : SANCTION PLAN
SPAN CENTRE