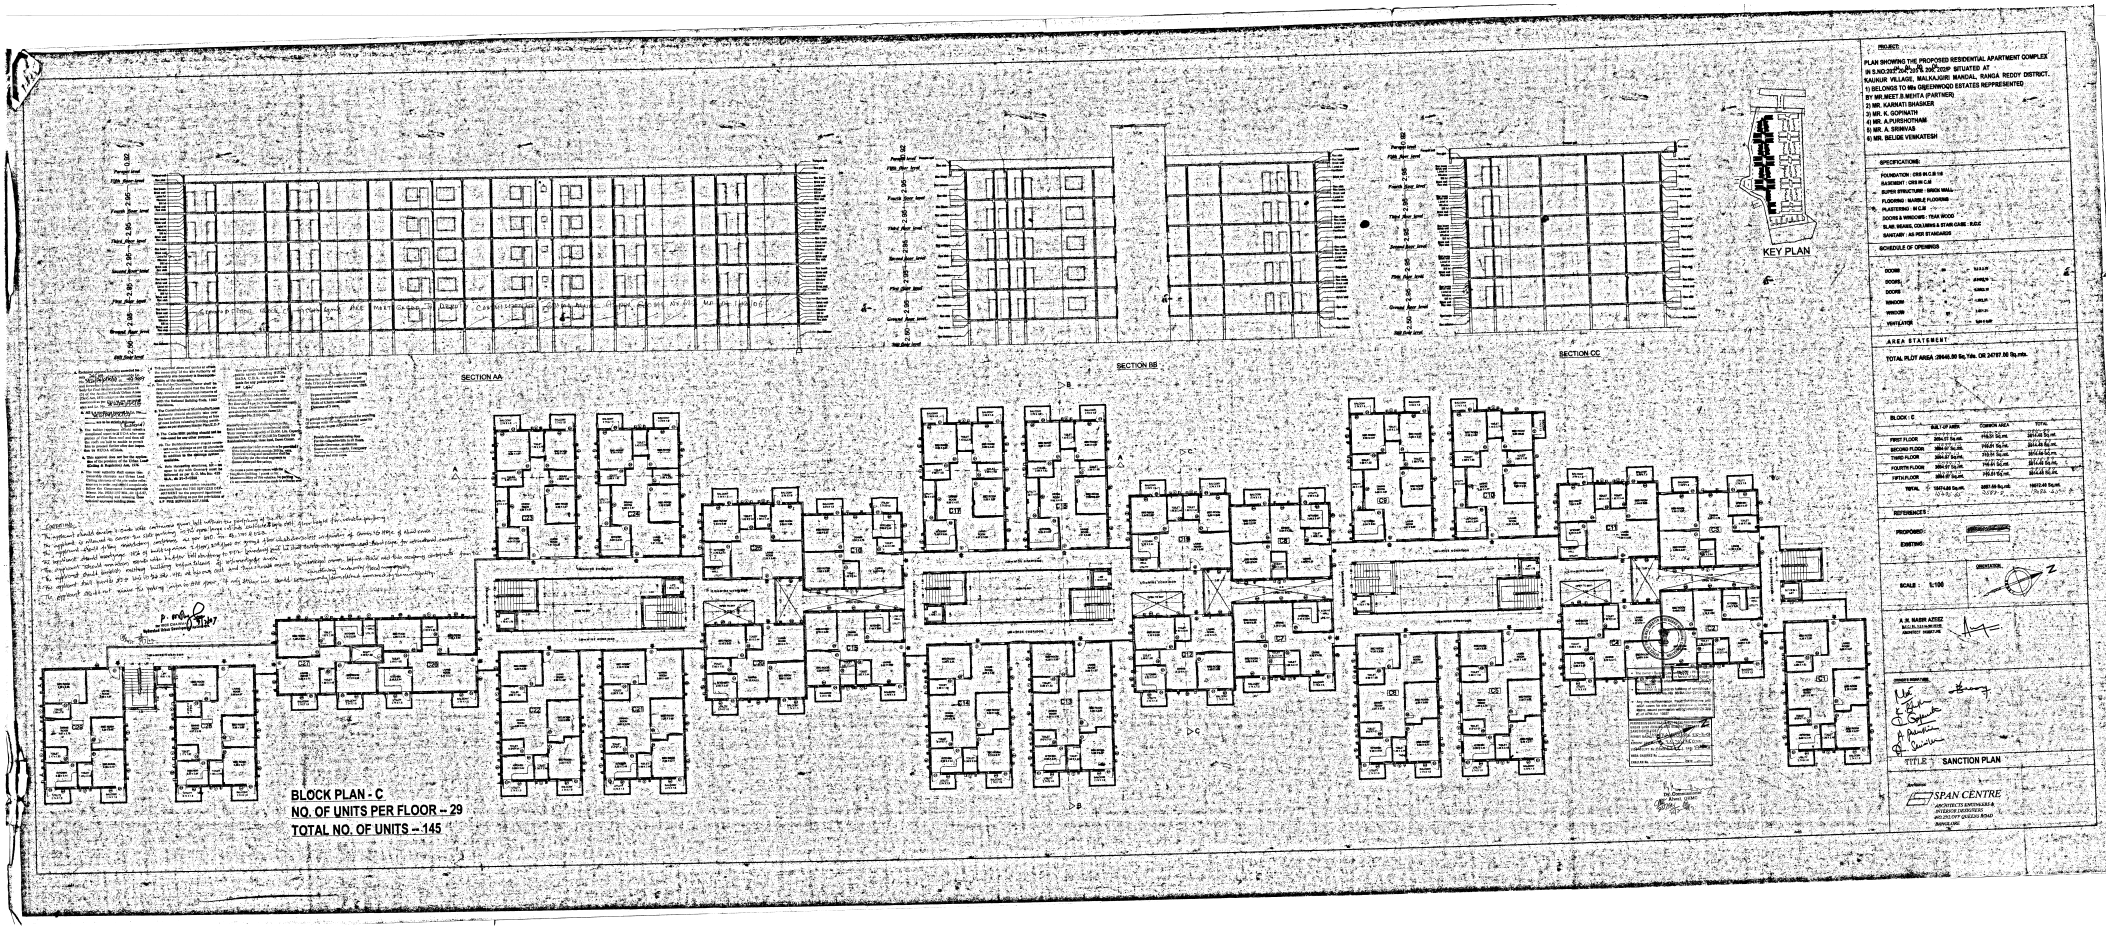
SECTION AA
SECTION BB
SECTION CC
KEY PLAN
BLOCK PLAN - C
NO. OF UNITS PER FLOOR – 29
TOTAL NO. OF UNITS – 145
PROJECT:
PLAN SHOWING THE PROPOSED RESIDENTIAL APARTMENT COMPLEX
KAUKUR VILLAGE, MALKAJGIRI MANDAL, RANGA REDDY DISTRICT.
1) BELONGS TO M/s GREENWOOD ESTATES REPRESENTED
BY: MR.BEST.S.MEHTA (PARTNER)
2) MR. KARMATI SHASHER
3) MR. K. GOPINATH
4) MR. A.PURSHOTHAM
5) MR. A. SRINIVAS
6) MR. BELIDE VENKATESH
SPECIFICATIONS:
FOUNDATION : CSS IN C.B 1:6
ELEVATION : CSS IN C.M
SUPER STRUCTURE : BRICK WALL
FLOORING : MARBLE FLOORING
PLASTERING : IN C.M
DOORS & WINDOWS : TEAK WOOD
SLAB, BEAMS, COLUMNS & STAIRCASE : R.C.C
SANITARY : AS PER STANDARDS
SCHEDULE OF OPENINGS
DOOR
DOOR
DOOR
WINDOW
WINDOW
VENTILATOR
AREA STATEMENT
TOTAL PLOT AREA: 29646.00 Sq.Yds. OR 24797.30 Sq.mts.
BLOCK - C
BUILT UP AREA
COMMON AREA
TOTAL
FIRST FLOOR
SECOND FLOOR
THIRD FLOOR
FOURTH FLOOR
FIFTH FLOOR
TOTAL
REFERENCES:
PROPOSED:
EXISTING:
SCALE : 1:100
ORIENTATION
A.M. BASIR AZEEZ
B.E.(C.E), M.S.(U.S.A)
OWNER'S SIGNATURE
TITLE : SANCTION PLAN
SPAN CENTRE
ARCHITECTS, ENGINEERS &
INTERIOR DESIGNERS
#01-252, OFF QUEENS ROAD
BANGALORE