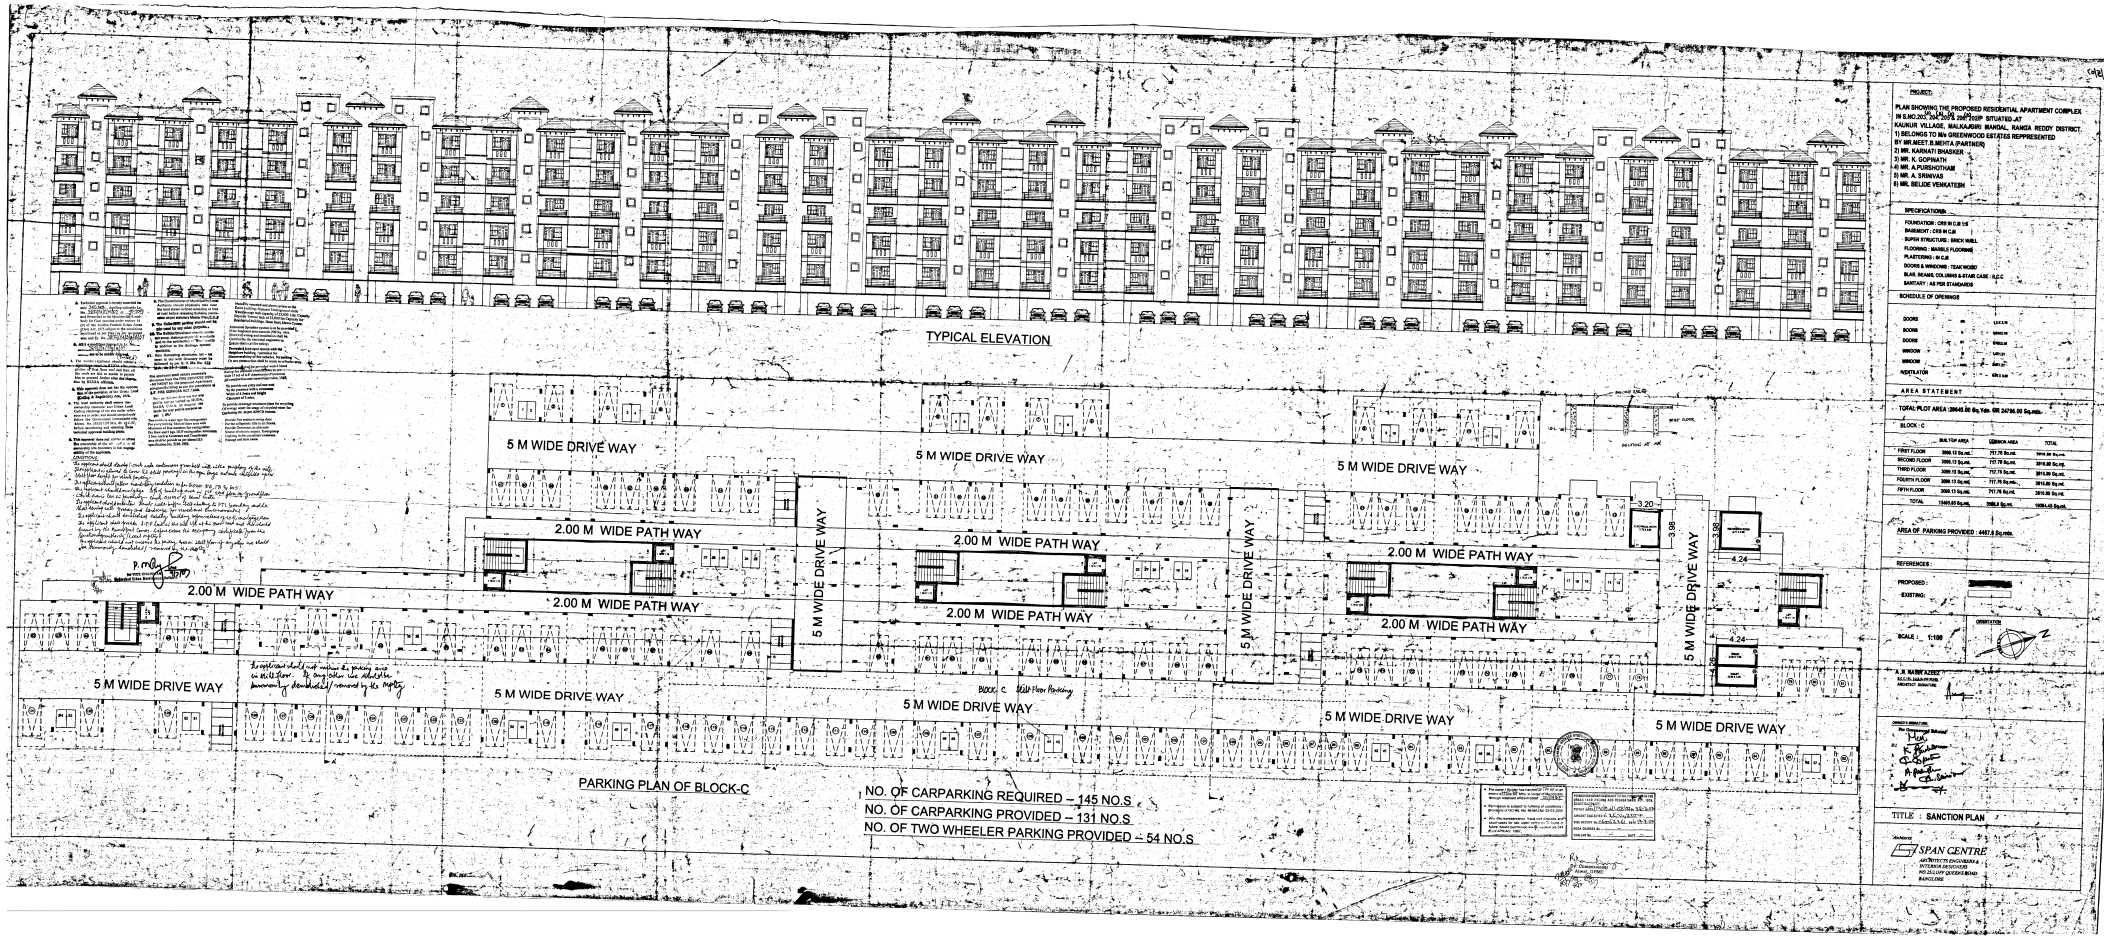
TYPICAL ELEVATION
5 M WIDE DRIVE WAY
2.00 M WIDE PATH WAY
PARKING PLAN OF BLOCK-C
NO. OF CARPARKING REQUIRED – 145 NO.S
NO. OF CARPARKING PROVIDED – 131 NO.S
NO. OF TWO WHEELER PARKING PROVIDED – 54 NO.S
PROJECT:
PLAN SHOWING THE PROPOSED RESIDENTIAL APARTMENT COMPLEX
SPECIFICATIONS:
SCHEDULE OF OPENINGS
AREA STATEMENT
TOTAL PLOT AREA : 28645.00 Sq.Yds. OR 24736.00 Sq.mts.
BLOCK : C
AREA OF PARKING PROVIDED : 4487.5 Sq.mts.
REFERENCES :
PROPOSED :
EXISTING :
SCALE : 1:100
TITLE : SANCTION PLAN
SPAN CENTRE