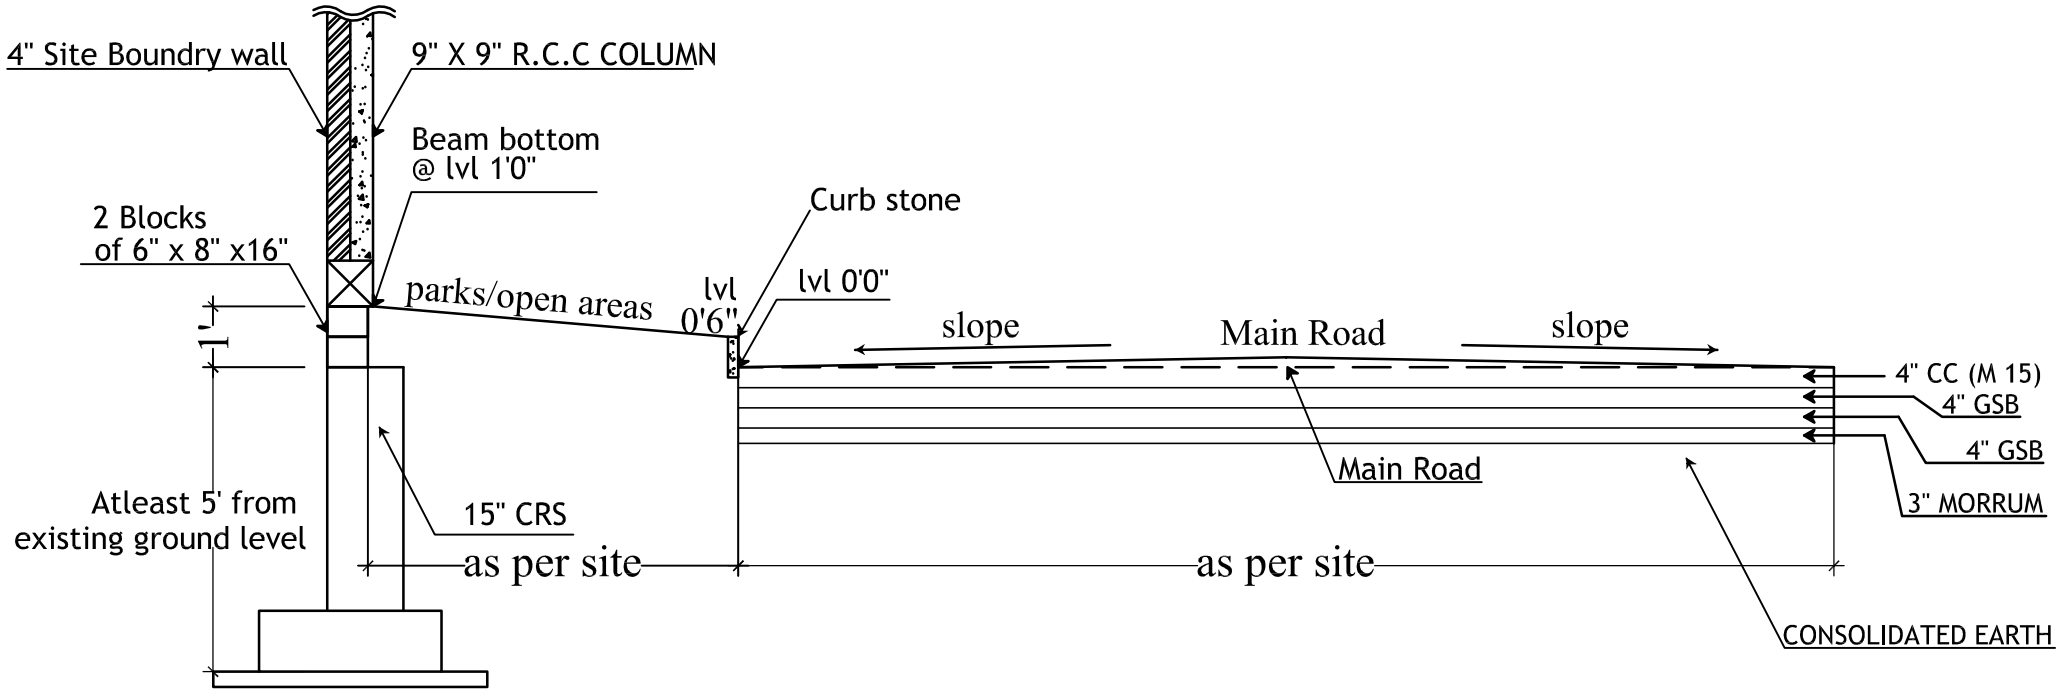

Description	Direction	Owners & Developers :	Date :	06.06.17	Promoted by
SITE BOUNDARY WALL- ALONG MAIN ROAD- ROAD SECTION DETAILS - FIG.NO.17		Modi Properties Pvt Ltd.	Prepared By :	Madhav Bhatt	Modi Properties Pvt. Ltd.
		Project Name & Phase :	Approved By :	Soham Modi	
			Scale :	N.T.S	Phone:+91-40-66335551