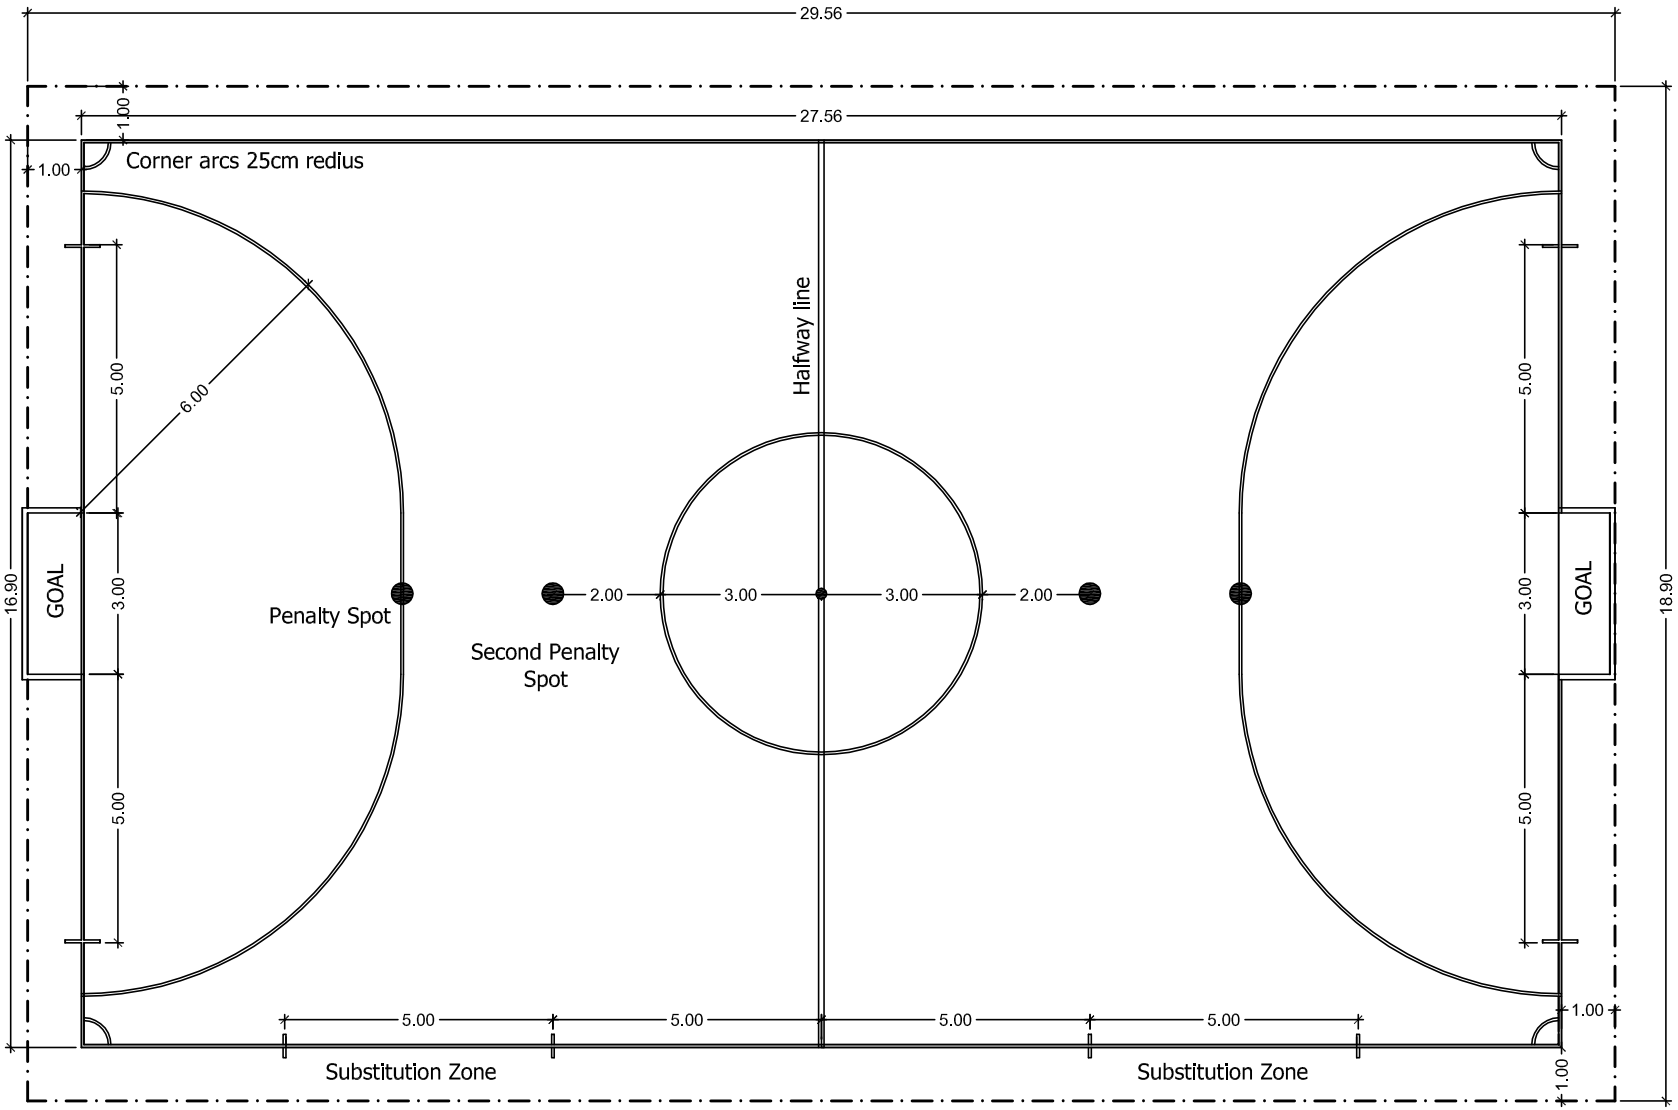

Description	Direction	Owners & Developers :	Date :	13.06.17	Promoted by
FUTSAL BALL COURT DETAIL FIG.NO.22	N	Modi & Modi Constructions	Prepared By :		Modi Properties & Pvt. Ltd. Phone:+91-40-66335551
		Project Name & Phase :	Approved By :	Soham Modi	
			Scale :	N.T.S	