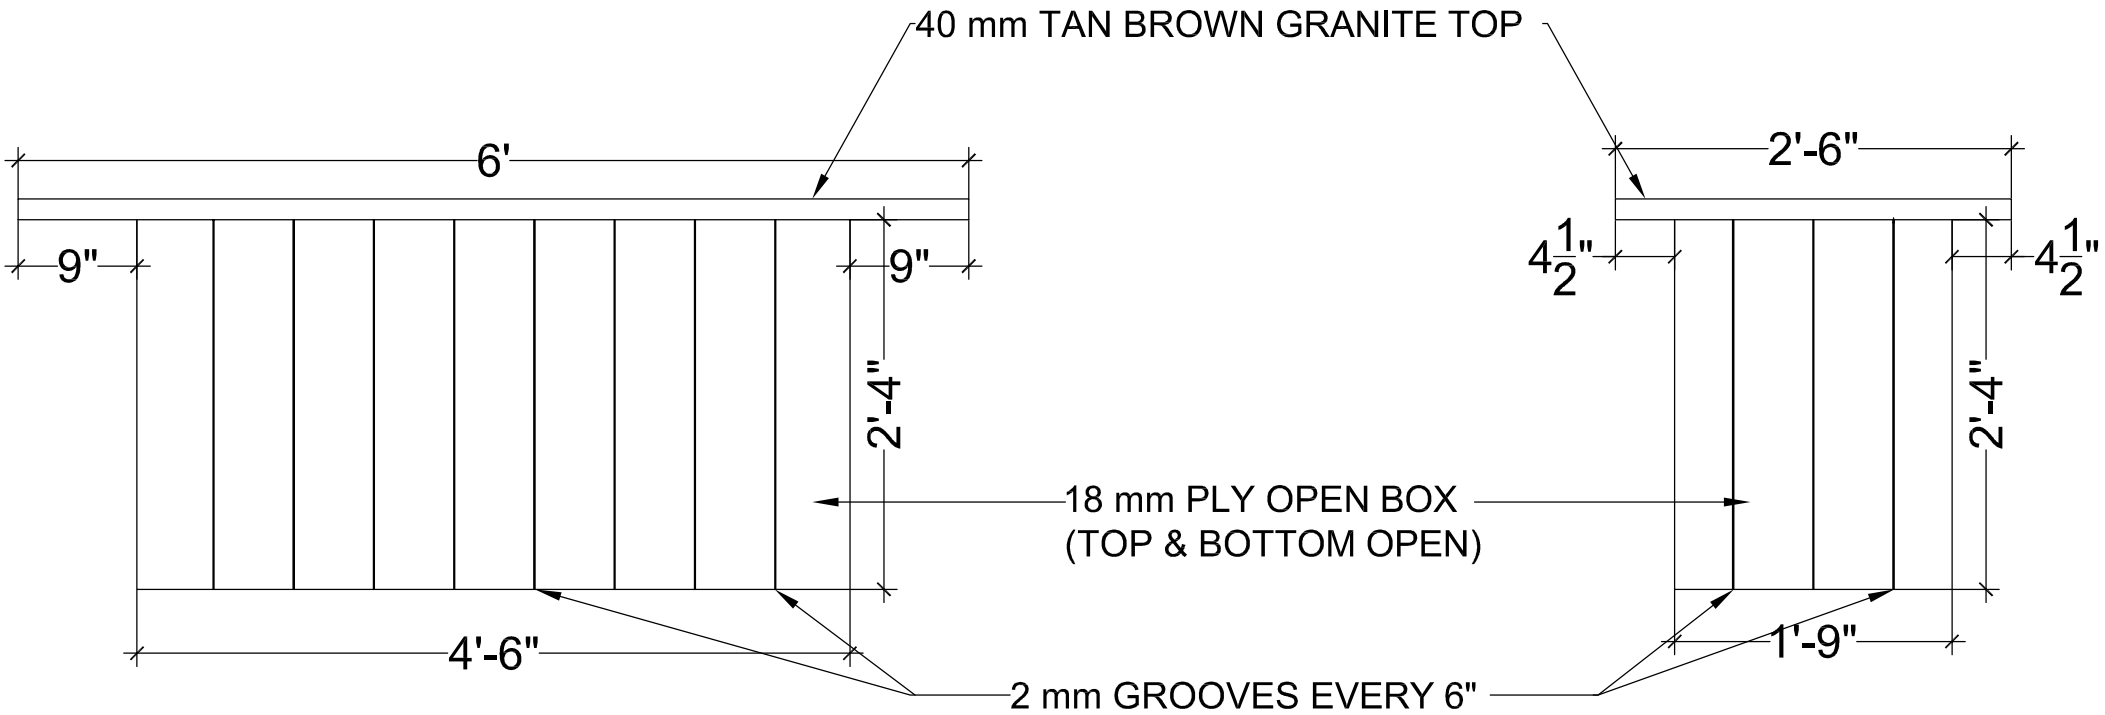


SIDE ELEVATION

FRONT ELEVATION

| Description | Direction | Owners & Developers : | Date : | 09/03/2018 | Promoted by |
|---|---|---|---|---|---|
| AGH- 6' x 2'-6" CONFERENCE TABLE<br>FIG.NO.009 | | Modi Properties Pvt Ltd. | Prepared By : | Madhav | Modi Properties Pvt. Ltd.<br>Phone:+91-40-66335551 |
| | | Project Name & Phase : | Approved By : | Soham Modi | |
| | | AVR's Gulmohar Homes | Scale : | N.T.S | |