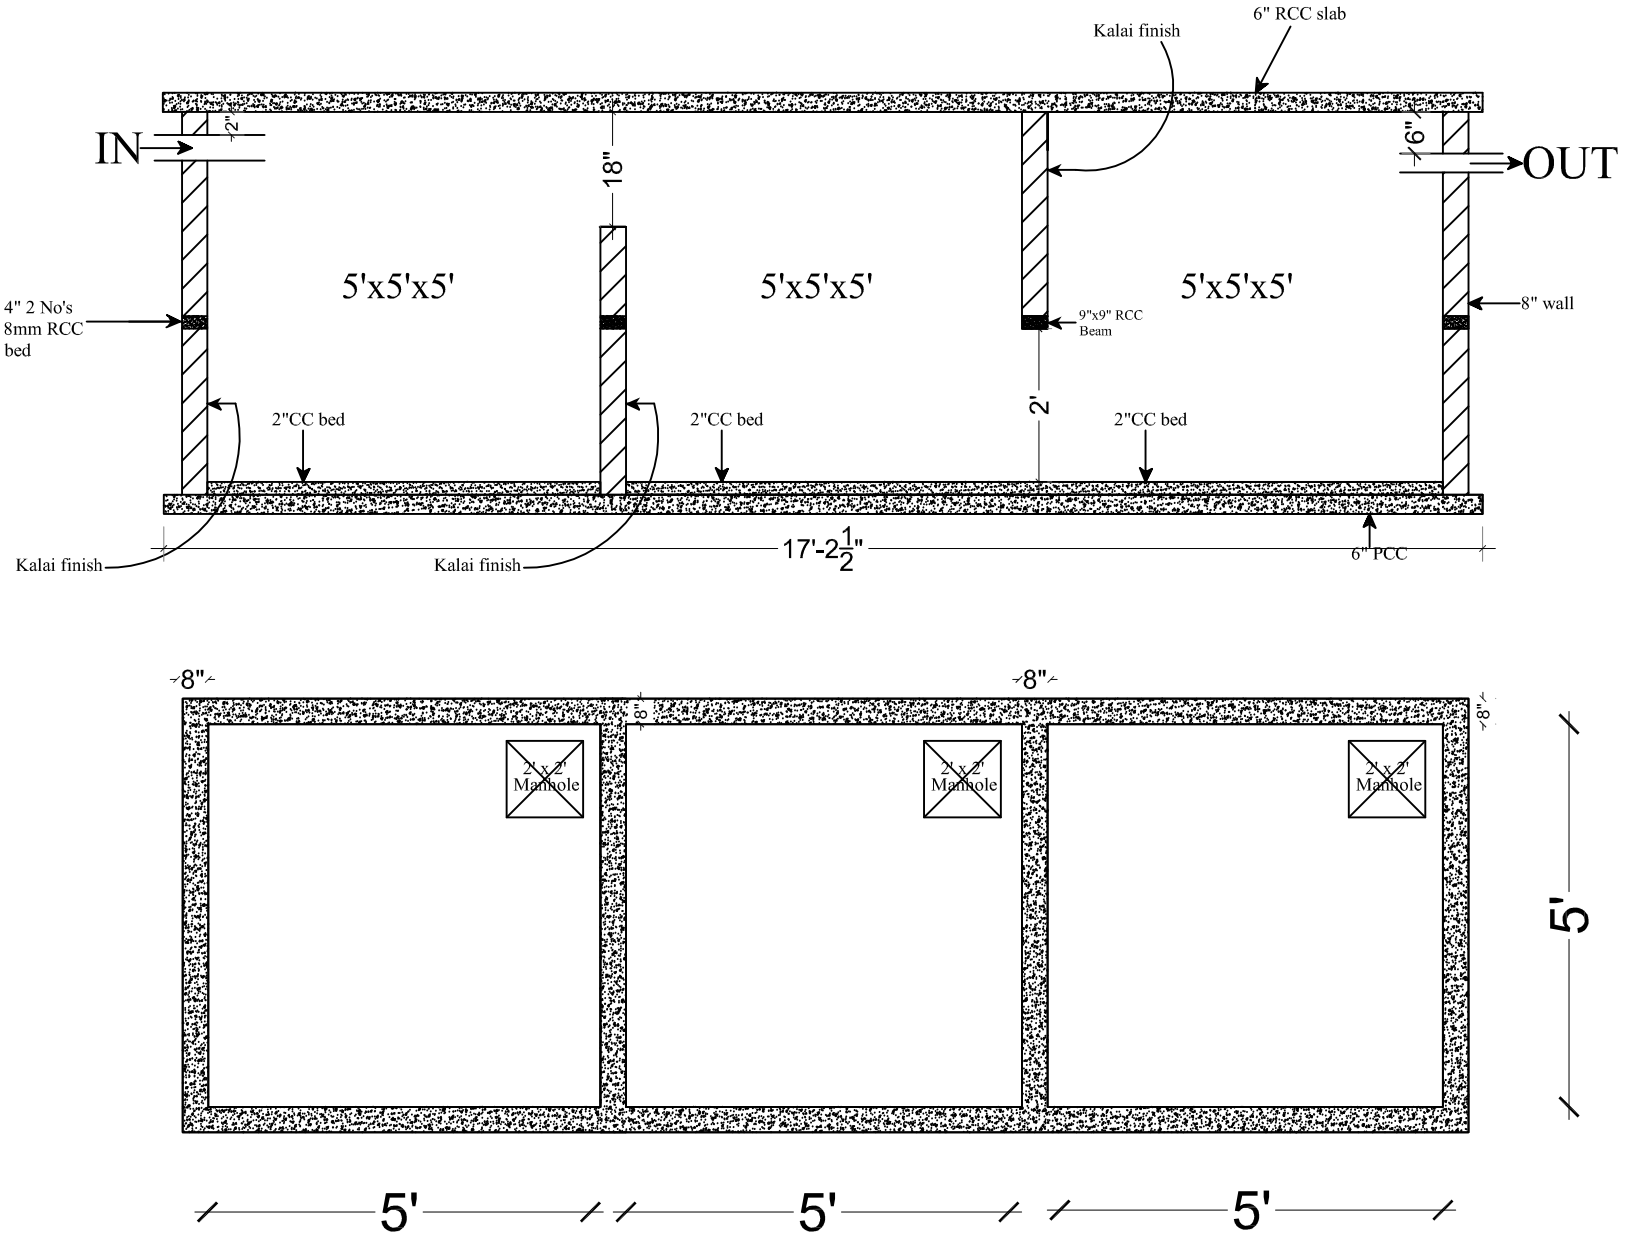

Description	Direction	Owners & Developers :	Date :	14-07-2020	Promoted by :
STANDARD DRAWING OF SMALL SEPTIC TANK FOR LABOUR CAMPS FIG.NO.30			Prepared By :	Naveen kumar.M	Modi Properties Pvt Ltd
		Project Name & Phase :	Approved By :	Soham Modi	
			Scale :	N.T.S	Phone:+91-40-66335551