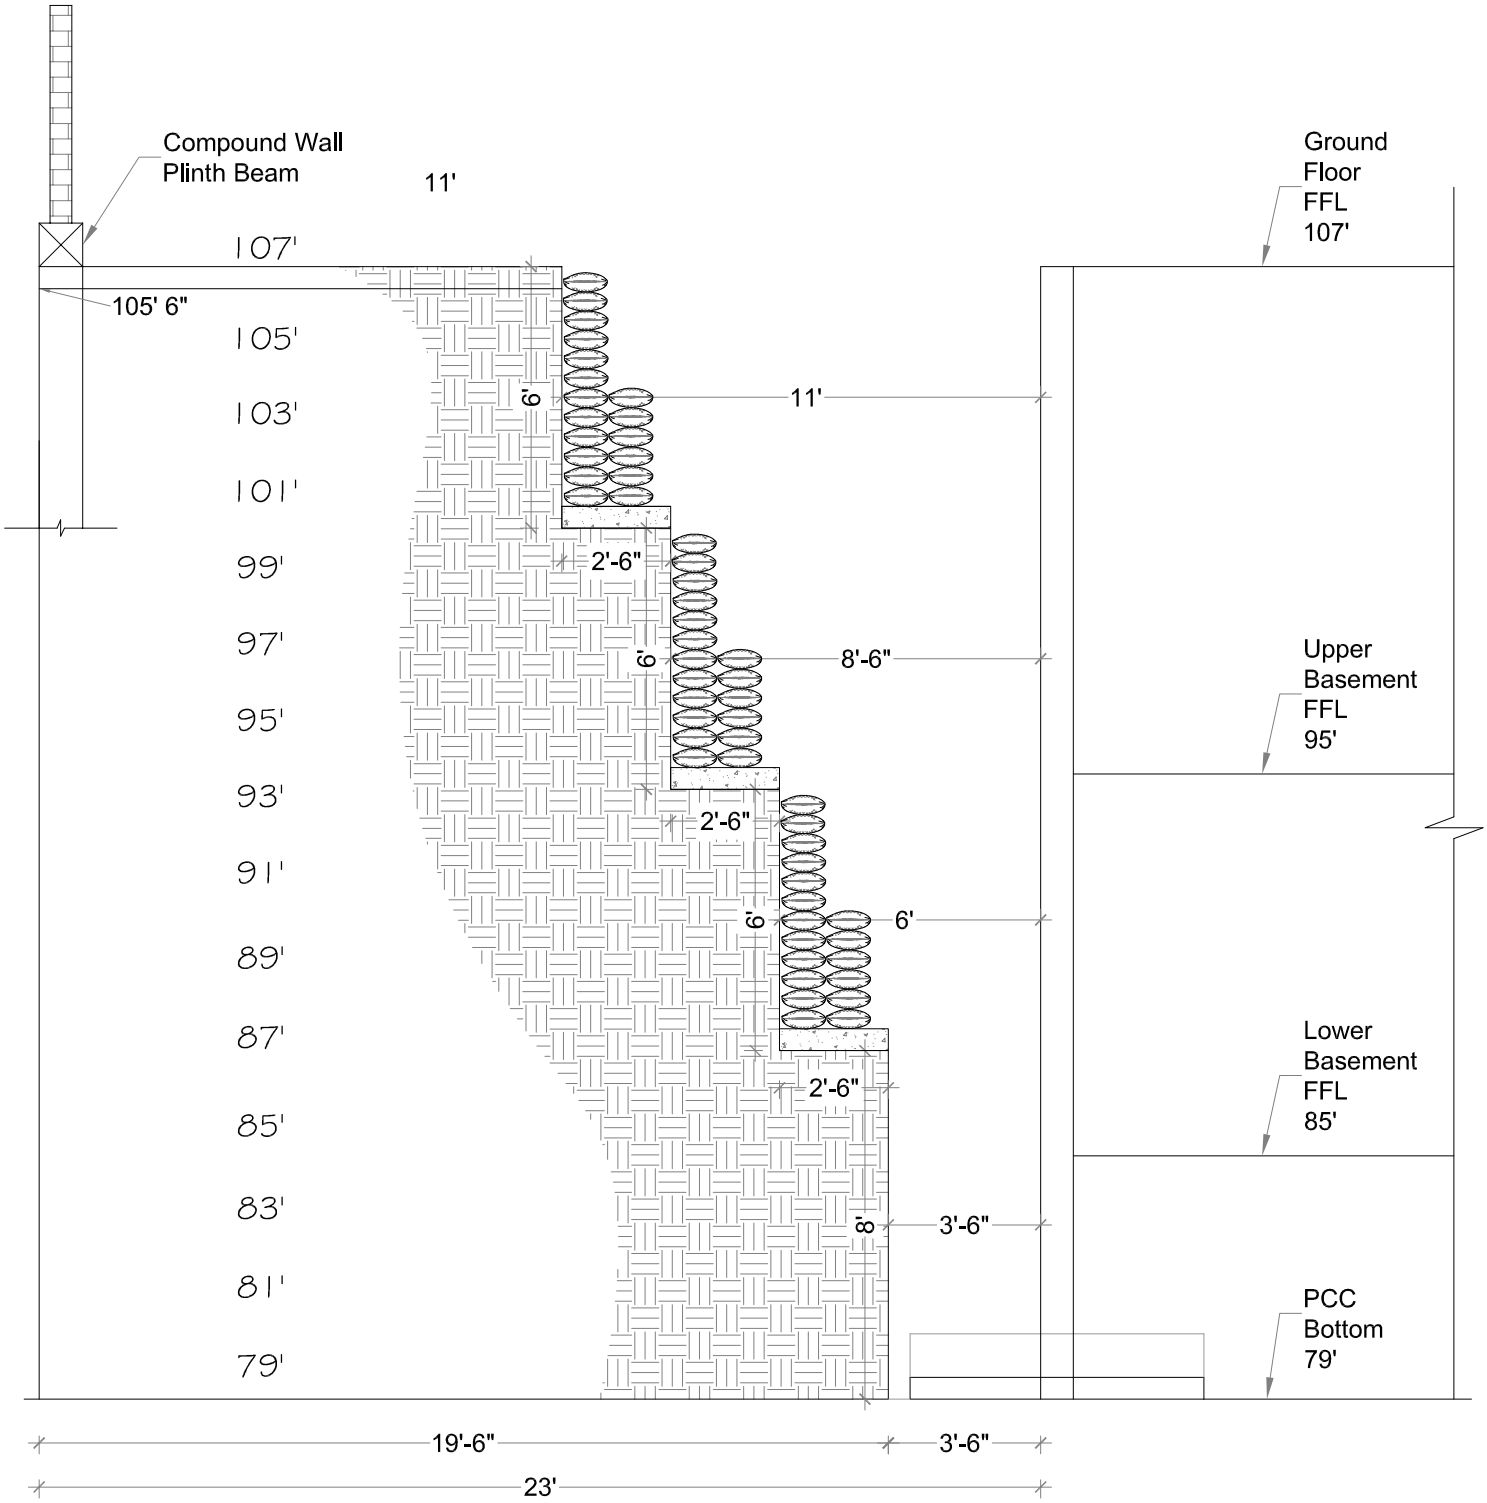

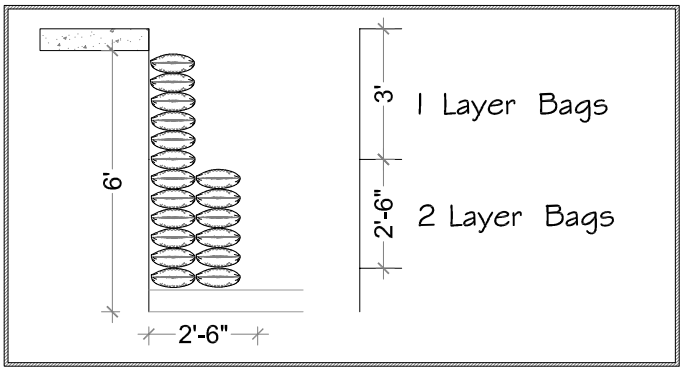

Notes:

a). Fill Bags with 1 : 4 : 8
(Cement : Dust : 12mm Metal)

b). - Cement Bag

c). - Earth

d). - Retaining Wall

Description	Direction	Owners & Developers :	Date :	04.11.2020	Promoted by
Shoring of Earth for Basement Excavation FIG. No. 80	-	Mehta & Modi Homes	Prepared By :	K S Adithya	Modi Properties & Investments Pvt. Ltd. Phone:+91-40-66335551
		Project Name & Phase :	Approved By :	Soham Modi	
		GMR	Scale :	N.T.S	