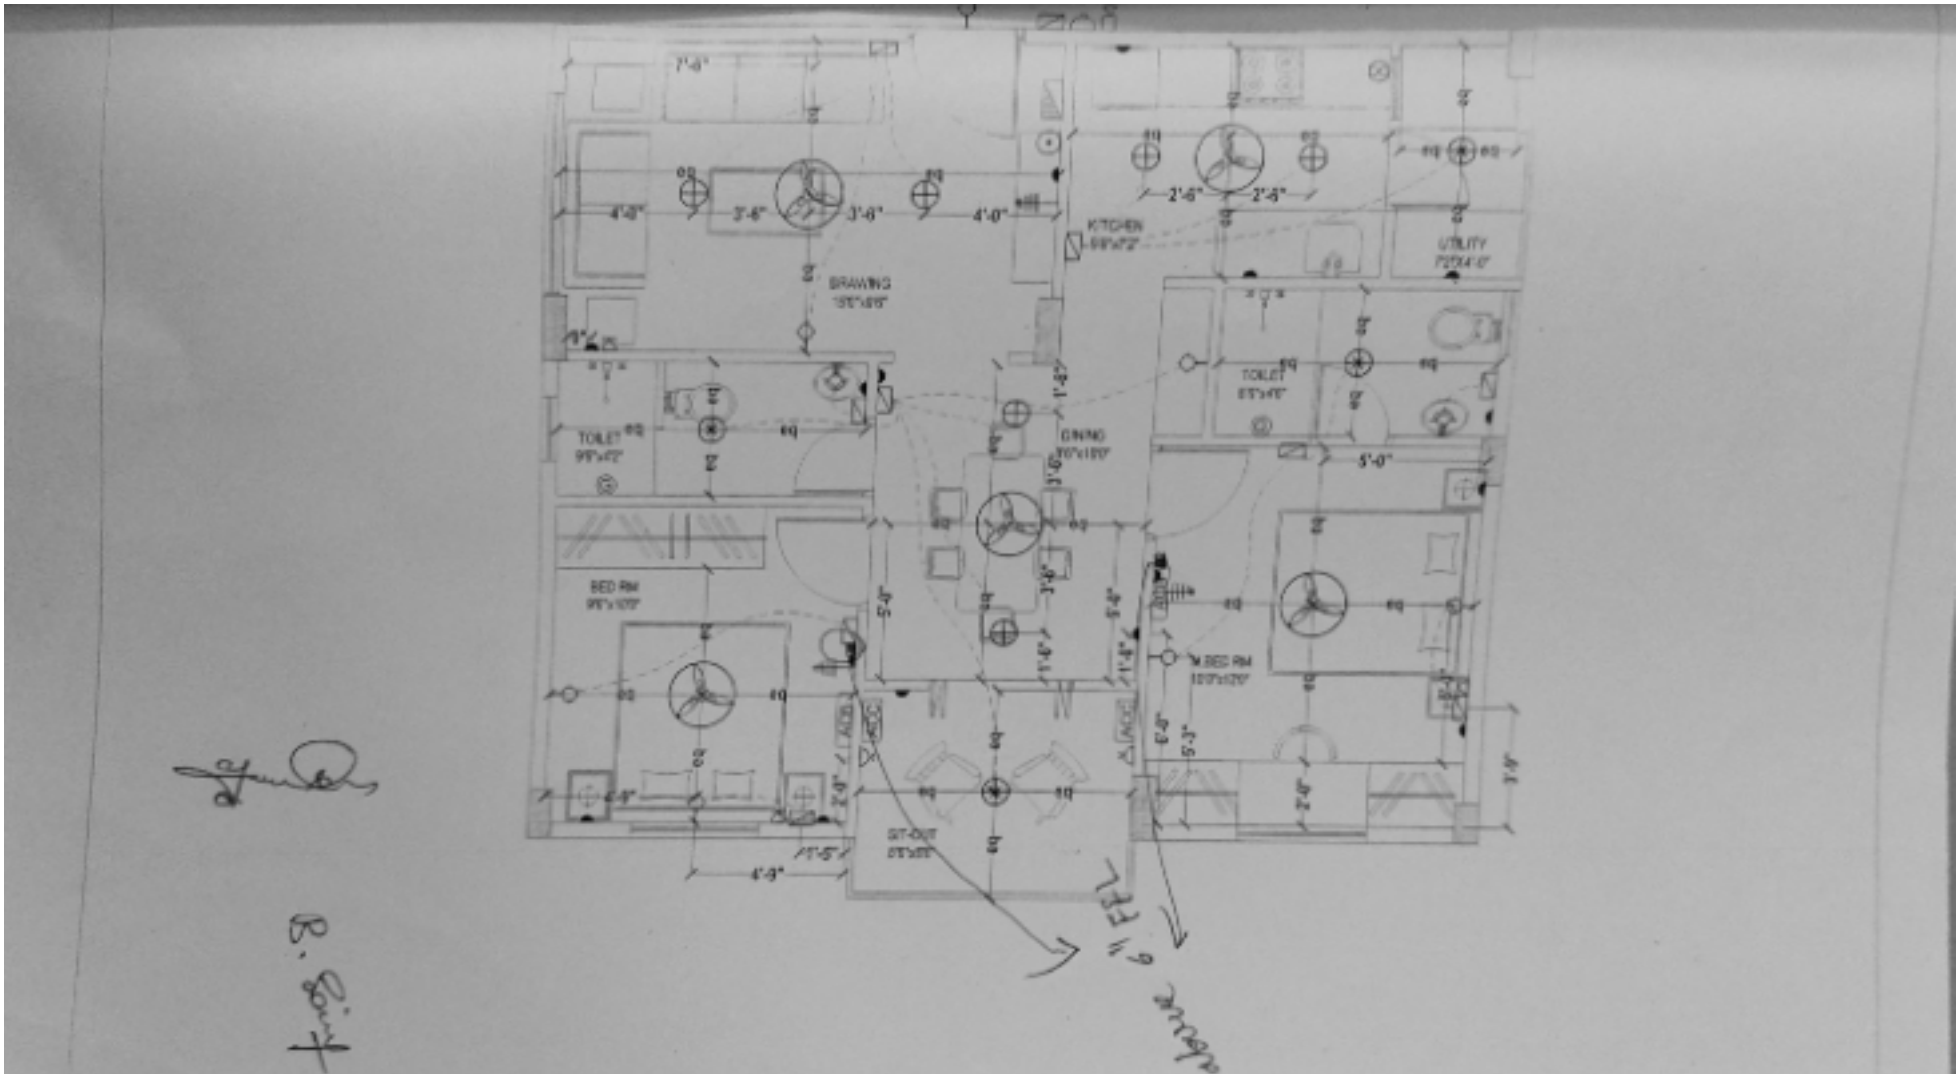

Description	Direction	Owners & Developers :	Date :		Promoted by
ELECTRICAL PLAN OF TYPE - D	N	Modi Properties & Investment Pvt Ltd.	Prepared By :		Modi Properties & Investments Pvt. Ltd.
		Project Name & Phase :	Approved By :		Phone:+91-40-66335551
		Vista Homes	Scale :	N.T.S	

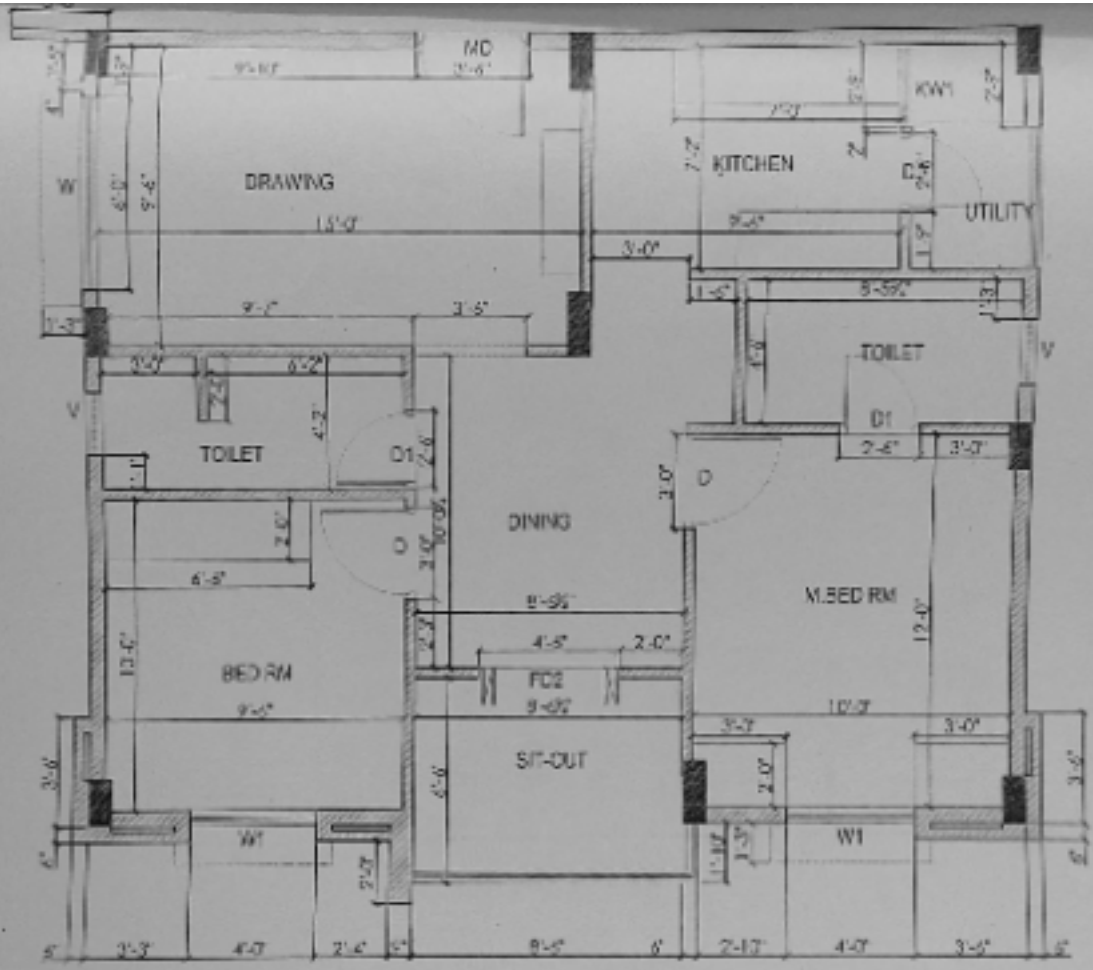

Description	Direction	Owners & Developers :	Date :		Promoted by
WORKING PLAN OF TYPE - D	N	Modi Properties & Investment Pvt Ltd.	Prepared By :		Modi Properties & Investments Pvt. Ltd.
		Project Name & Focus :	Approved By :		Phone +91-40-66335551
		Vista Homes	Scale :	N.T.S.	

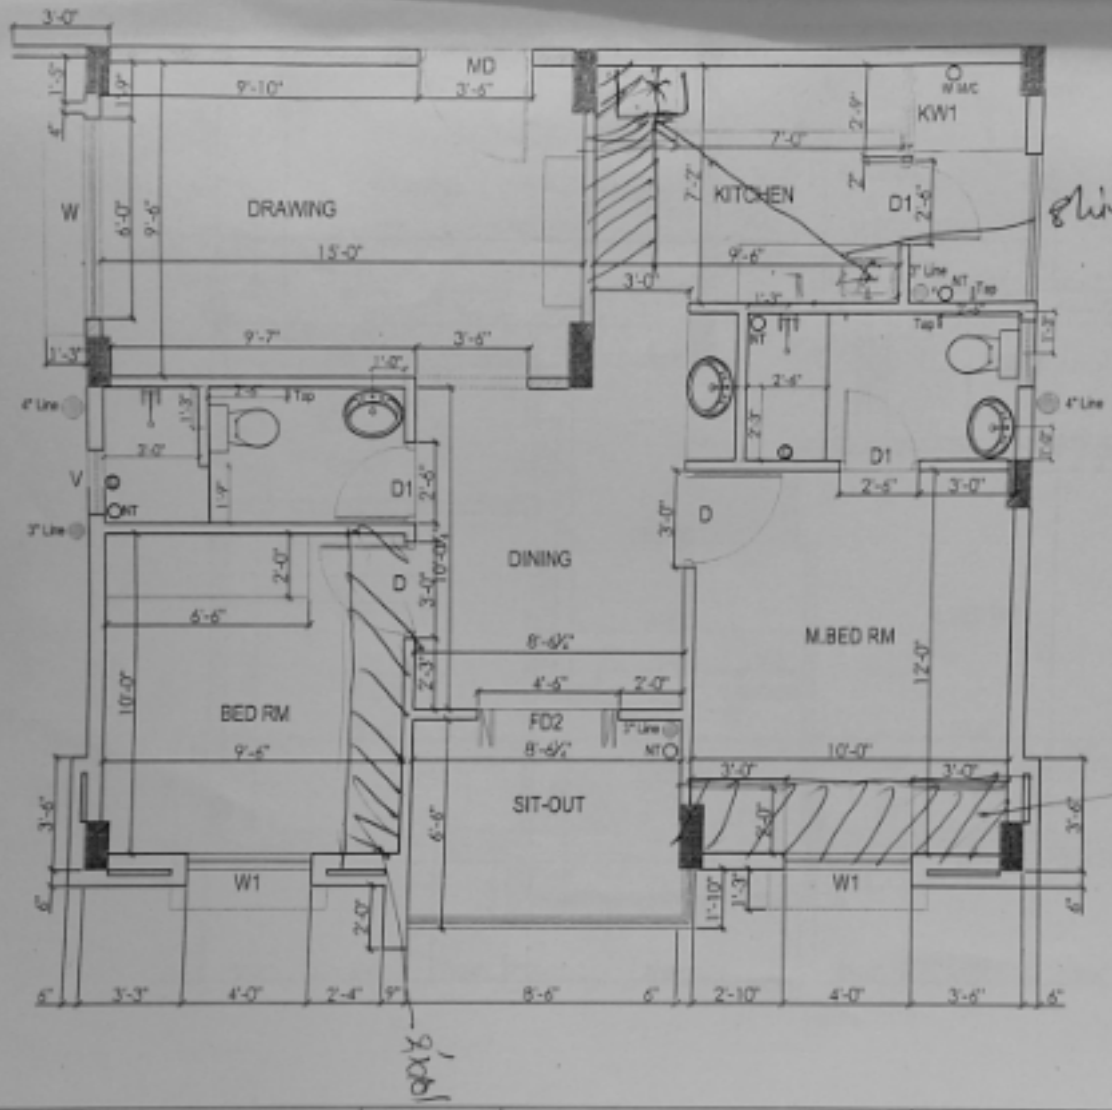

Description	Direction	Owners & Developers :	Date :	28.08.13	Promoted by
BATHROOM DETAILS OF TYPE - D	N	Modi Properties & Investment Pvt Ltd.	Prepared By :	Nagalaxmi	Modi Properties & Investments Pvt. Ltd.
		Project Name & Phase :	Approved By :	Soham Modi	Phone:+91-40-66335551
		Vista Homes	Scale :	N.T.S	

Changes in kitchen platform: (mark on plan)

1. One 15 Amp for chimney. Mark in plan
2. One 15 Amp for microwave. Mark in pl
3. Sink to be shifted south west corner to north East corner.
4. Exhust hole in kitchen.
5. one 5 Amp in ~~B.K.B~~ for bed ~~lamp~~ lamp purpose - mark in plane.
6. one 5 Amp in C.B for bed lamp purpose Mark in plan

Other Changes:

1. One chejja in M.B. Mark in plane.
2. waste falsciling dont apply ~~uppum~~ in hall and dining.
3. one chejja in C.B Mark in plane.
4. one chejja in kitchen Mark in plane.

Buyer Sign:

Engg. Sign:

Date:

Choice of colours:

Same as B-105

day break.

Changes in flooring:

Buyers sign:

Engg. Sign:

Date:

Changes in electrical points: (mark on plan)

Choice of Bathroom tiles, CP fittings & Sanitary ware:

1, Bolte Hoe bolte room tiles
Same as model flat A-103
(Most Bolte tiles.)

2, flooring Same as model flat
A-103

3, Ability Same as model flat
A-101

Buyer's sign:

Engg. Sign:

Date:

VISTA HOMES

Sy. No. 193 to195, Kushaiguda, Hyderabad– 500 062.
Owned & Developed by: M/s Vista Homes
Head office; 5-4-187/3&4 M G Road Secunderabad.

Details of Additions & Alterations

Flat No	104	Block no.	'H'
Flat Area	950 sft.	Type	Semi- deluxe/ Deluxe / Luxury
Buyer Name	Mr.G.Arvind Kumar		
Phone No.	9963852703, ✓ 9912104264	Email	adonisaru @gmail.com
	9963010102 ✓		ashrita 2704 @gmail.com

I hereby confirm that I have given the details of the minor additions and alterations that are required in the above referred flat in the pages attached herein. Please complete the changes suggested by me. I agree to pay the charges, if any, for the additions and alterations that I have asked you to make, as per the rates suggested by you. I shall deliver all the materials that are required to be provided by me at the site on or before _____. In case I fail to deliver these items to the site by the specified date, you may complete the works in the flat as per the standard items provided by you.

Buyers sign		Engg. Sign	
Date:		Date	

Note:

1. Colour shades of paints may vary from batch to batch & company to company. The Builder will not take responsibility of quality of work for dark shades especially green & blue.
2. Shade / colour of natural material like marble and granite can't be guaranteed and may vary from lot to lot. Cracks like appearance in marble is a natural feature and Builder shall not be responsible for repairs or replacement.
3. Availability of bathroom or flooring tiles of the same type /colour/make can not be guaranteed and closest possible type/colour/make may be used in its place.
4. No further change shall be permitted from this day.
5. Please sign on all pages.

Buyers sign:

Engg. Sign:

Date: