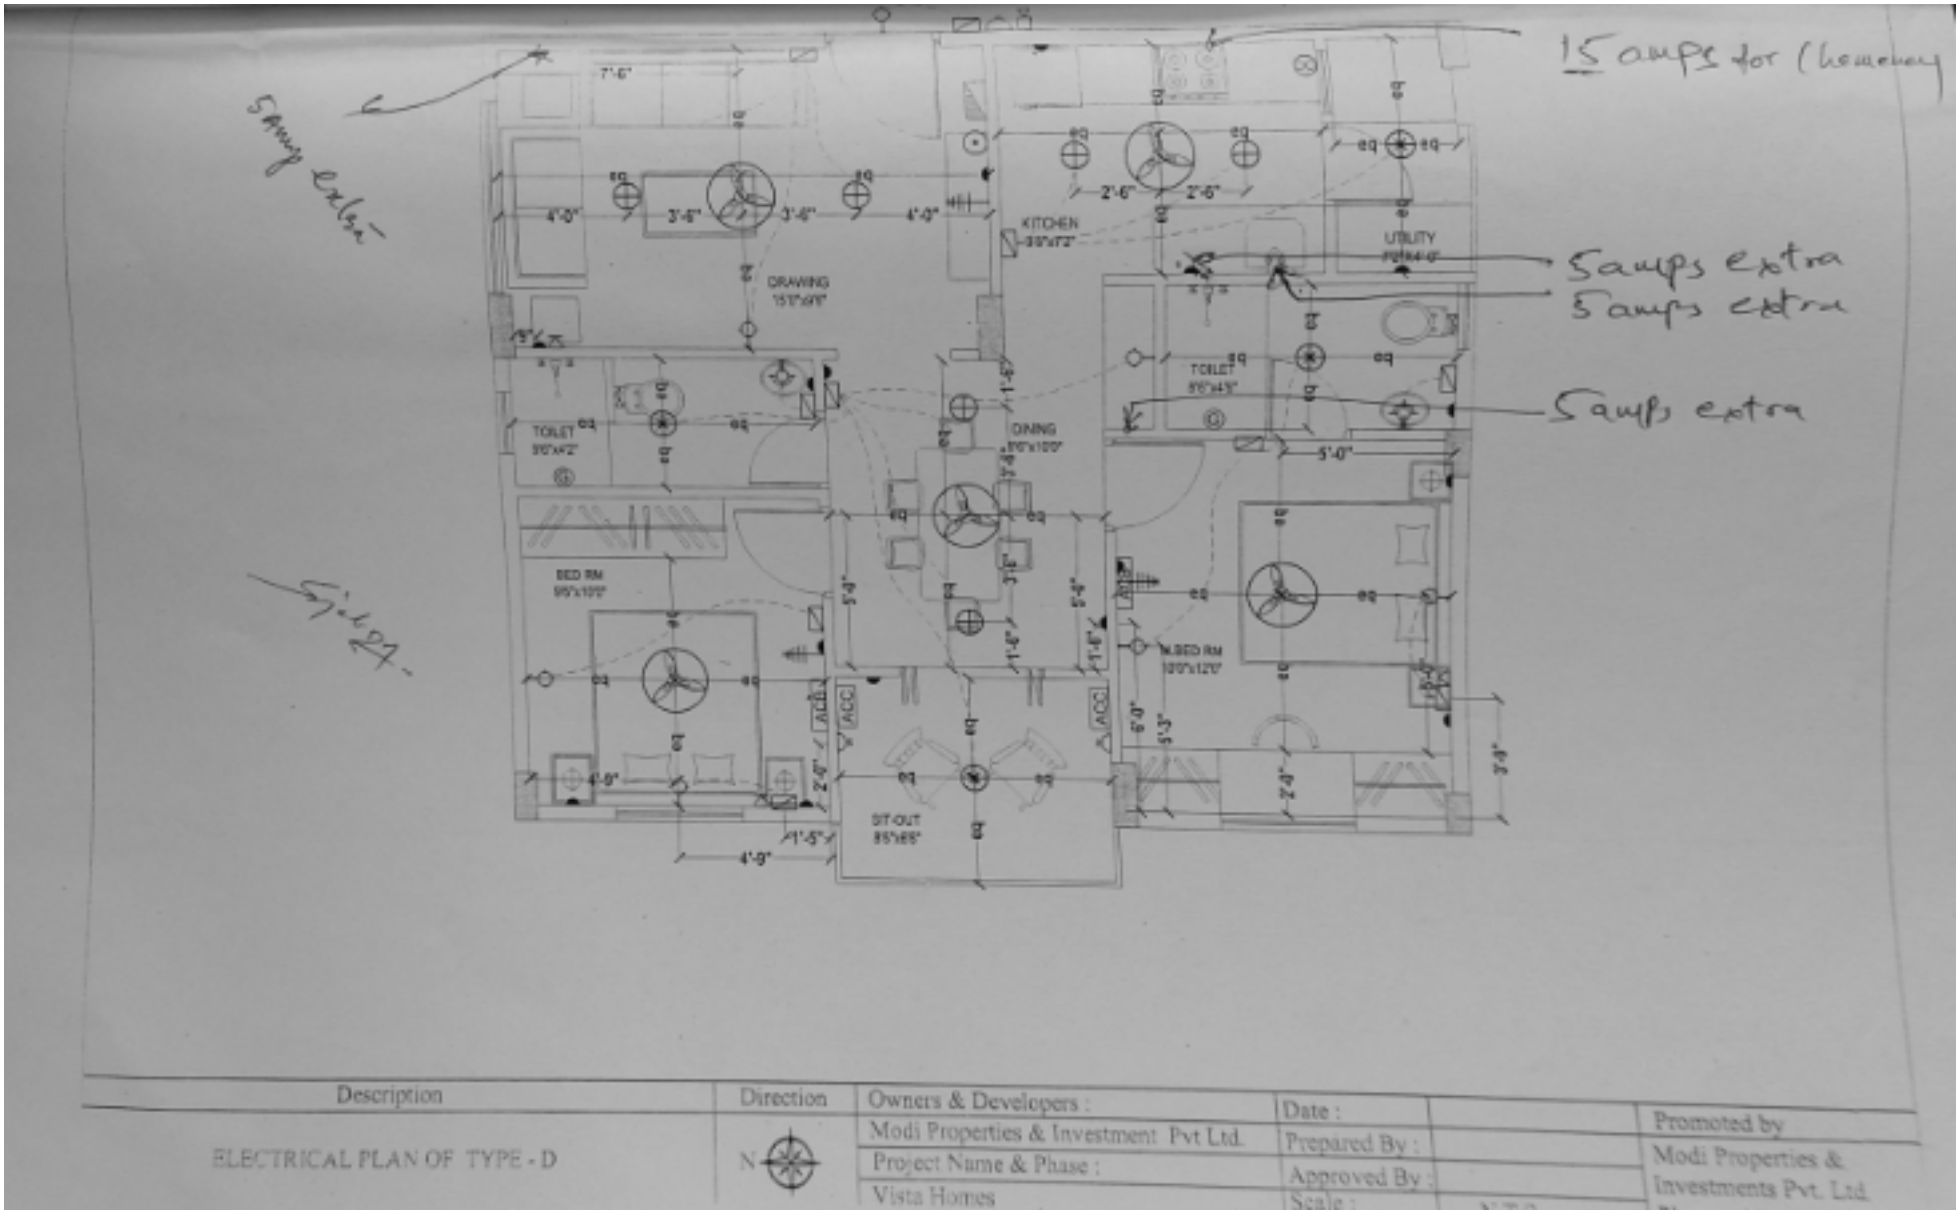

Description	Direction	Owners & Developers :	Date :		Promoted by
ELECTRICAL PLAN OF TYPE - D	N	Modi Properties & Investment Pvt Ltd.	Prepared By :		Modi Properties & Investments Pvt. Ltd.
		Project Name & Phase :	Approved By :		
		Vista Homes	Scale :		

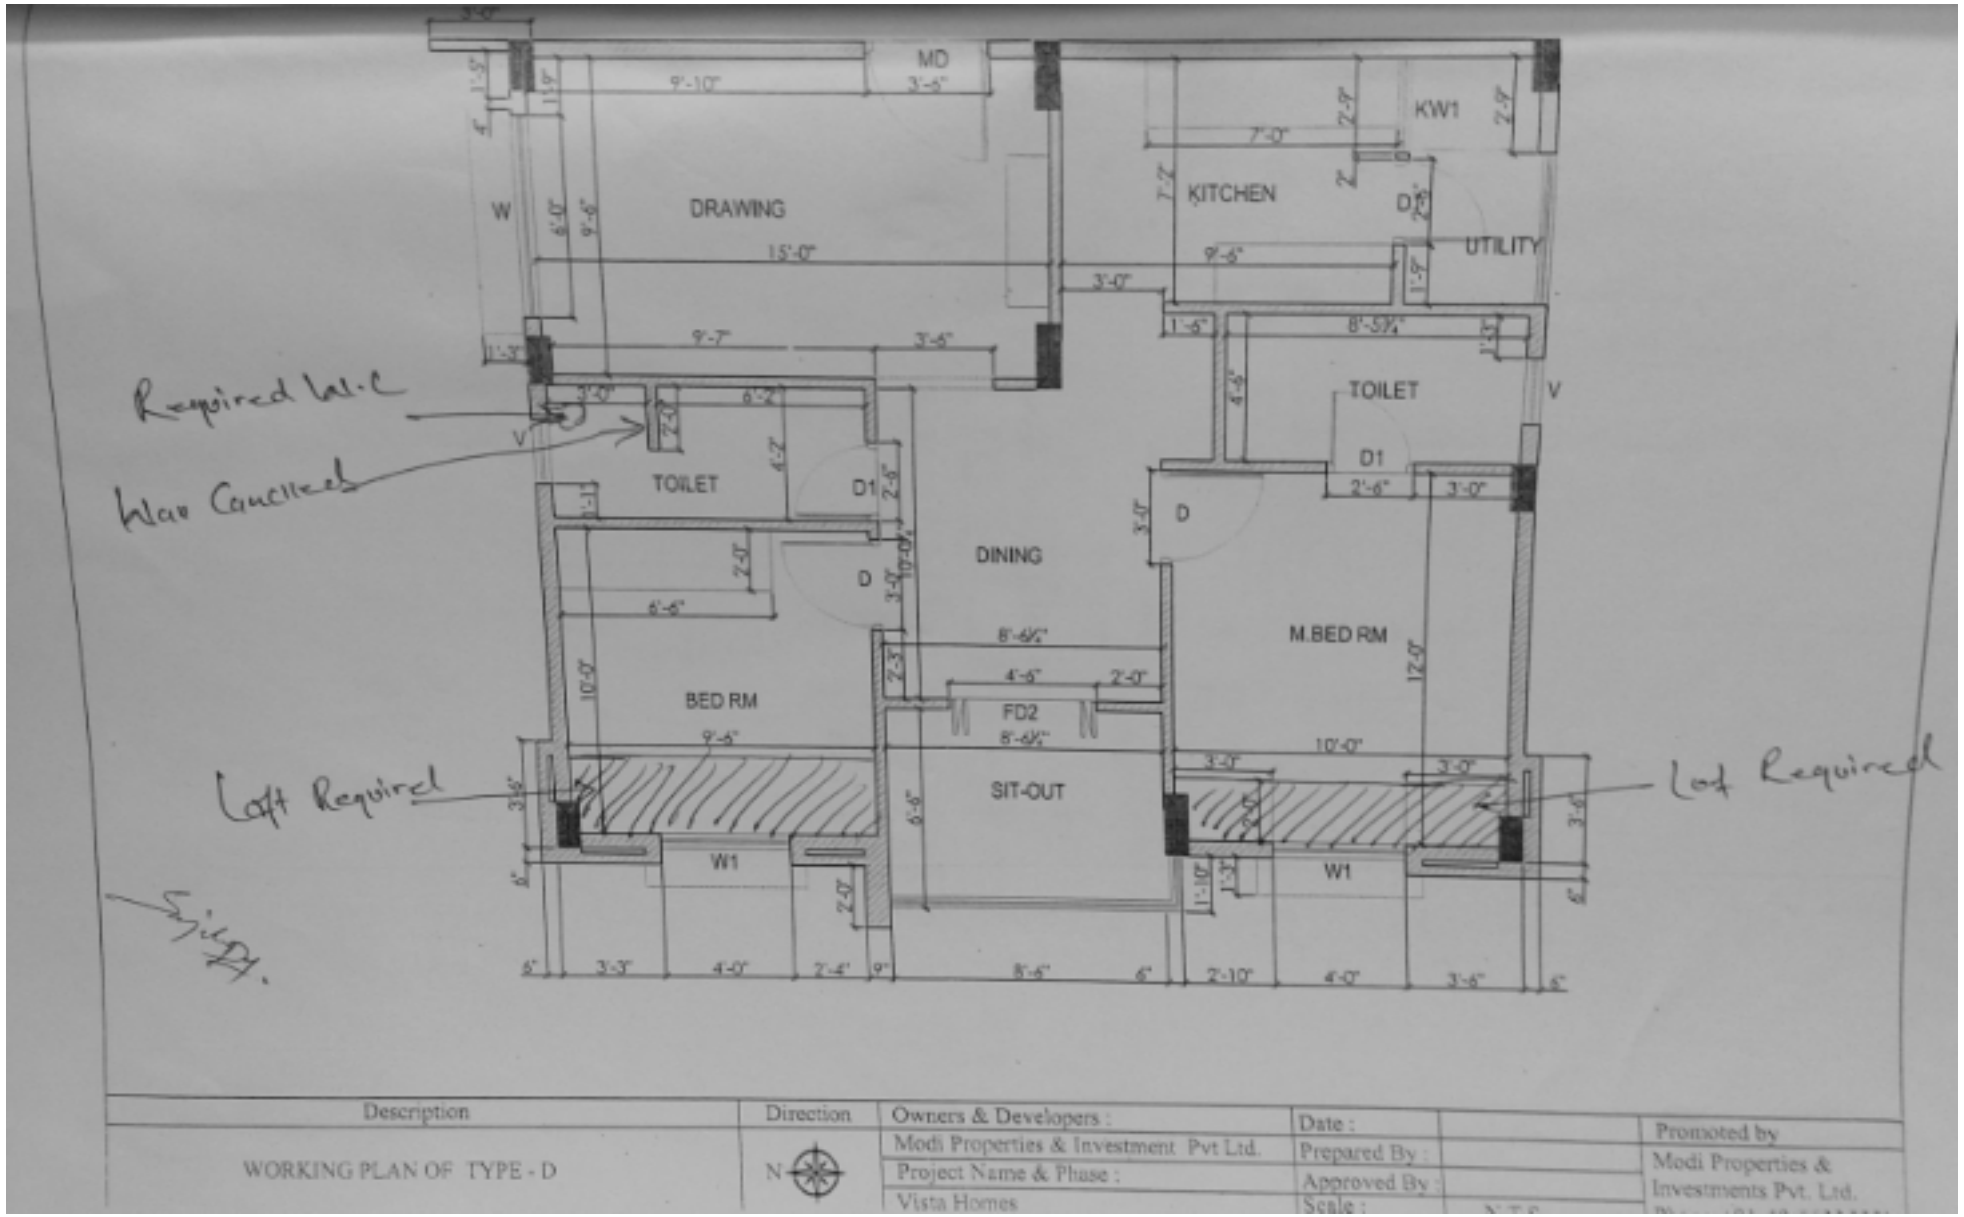

Description	Direction	Owners & Developers :	Date :		Promoted by
WORKING PLAN OF TYPE - D	N	Modi Properties & Investment Pvt Ltd.	Prepared By :		Modi Properties & Investments Pvt. Ltd.
		Project Name & Phase :	Approved By :		
		Vista Homes	Scale :	N.T.S.	

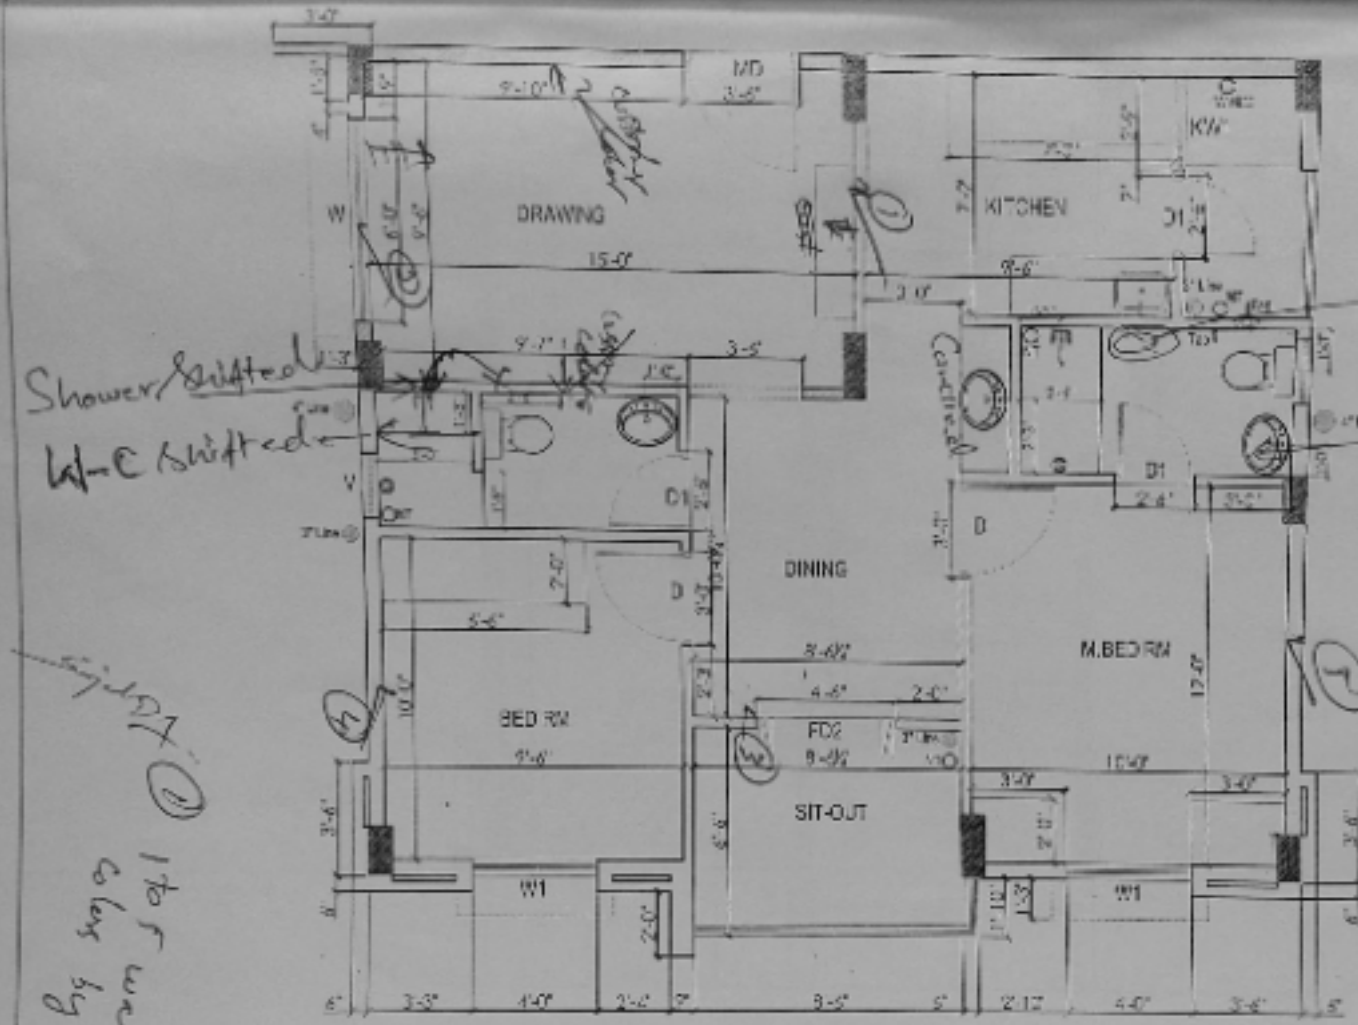

Description	Direction	Owners & Developers :	Date :	28.08.13	Promoted by
BATHROOM DETAILS OF TYPE - D	N	Modi Properties & Investments Pvt Ltd.	Prepared By :	Nagalaxmi	Modi Properties & Investments Pvt. Ltd. Phone:+91-40-66335551
		Project Name & Phase :	Approved By :	Soham Modi	
		Vista Homes	Scale :	N.T.S	

Choice of colours:

Drawing after later

Same as model flat (Ivory cream)

Changes in flooring:

Flooring same as Modular flat A-103

Buyers sign:

Engg. Sign:

Date:

Changes in electrical points: (mark on plan)

(1) In Drawing Room electrical point Samps Required
North East Corner 2' level

(2) In kitchen electrical point extra at ~~M~~ blator provided
Samps & extra Samps one more point,
Extra point for 15 amps Chimney

Choice of Bathroom tiles, CP fittings & Sanitary ware:

In C. Toilet & M. Toilet Tiles Required
Jaloni not Choice (wall not chalo)

Buyers sign:

Engg. Sign:

Date:

Changes in kitchen platform: (mark on plan)

No Changes

Other Changes:

(1) Require 2 Nos loft M. ~~Toilet~~ Bed & Gas Bedroom

(2) In Common Toilet Wall ~~NB~~ Required & (wall not chase) SMA to W.C at North Wall Show at plan.

21/7/15

Buyers sign:

Engg. Sign:

Date:

VISTA HOMES

Sy. No. 193 to195, Kushaiguda, Hyderabad– 500 062.
Owned & Developed by: M/s Vista Homes
Head office; 5-4-187/3&4 M G Road Secunderabad.

Details of Additions & Alterations

Flat No	204	Block no.	'H'
Flat Area	950 sft.	Type	Semi- deluxe/ Deluxe / Luxury
Buyer Name	Mr. Sanjeeb Dey		
Phone No.	9542424421, 8019261968	Email	SANJEEBDEY1143@GMAIL.COM

I hereby confirm that I have given the details of the minor additions and alterations that are required in the above referred flat in the pages attached herein. Please complete the changes suggested by me. I agree to pay the charges, if any, for the additions and alterations that I have asked you to make, as per the rates suggested by you. I shall deliver all the materials that are required to be provided by me at the site on or before _____. In case I fail to deliver these items to the site by the specified date, you may complete the works in the flat as per the standard items provided by you.

Buyers sign	Sanjeeb Dey	Engg. Sign	Ny
Date:	29/11/14	Date	29/11/14

Note:

1. Colour shades of paints may vary from batch to batch & company to company. The Builder will not take responsibility of quality of work for dark shades especially green & blue.
2. Shade / colour of natural material like marble and granite can't be guaranteed and may vary from lot to lot. Cracks like appearance in marble is a natural feature and Builder shall not be responsible for repairs or replacement.
3. Availability of bathroom or flooring tiles of the same type /colour/make can not be guaranteed and closest possible type/colour/make may be used in its place.
4. No further change shall be permitted from this day.
5. Please sign on all pages.

Sanjeeb Dey

Buyers sign:

Ny

Engg. Sign:

Date: