



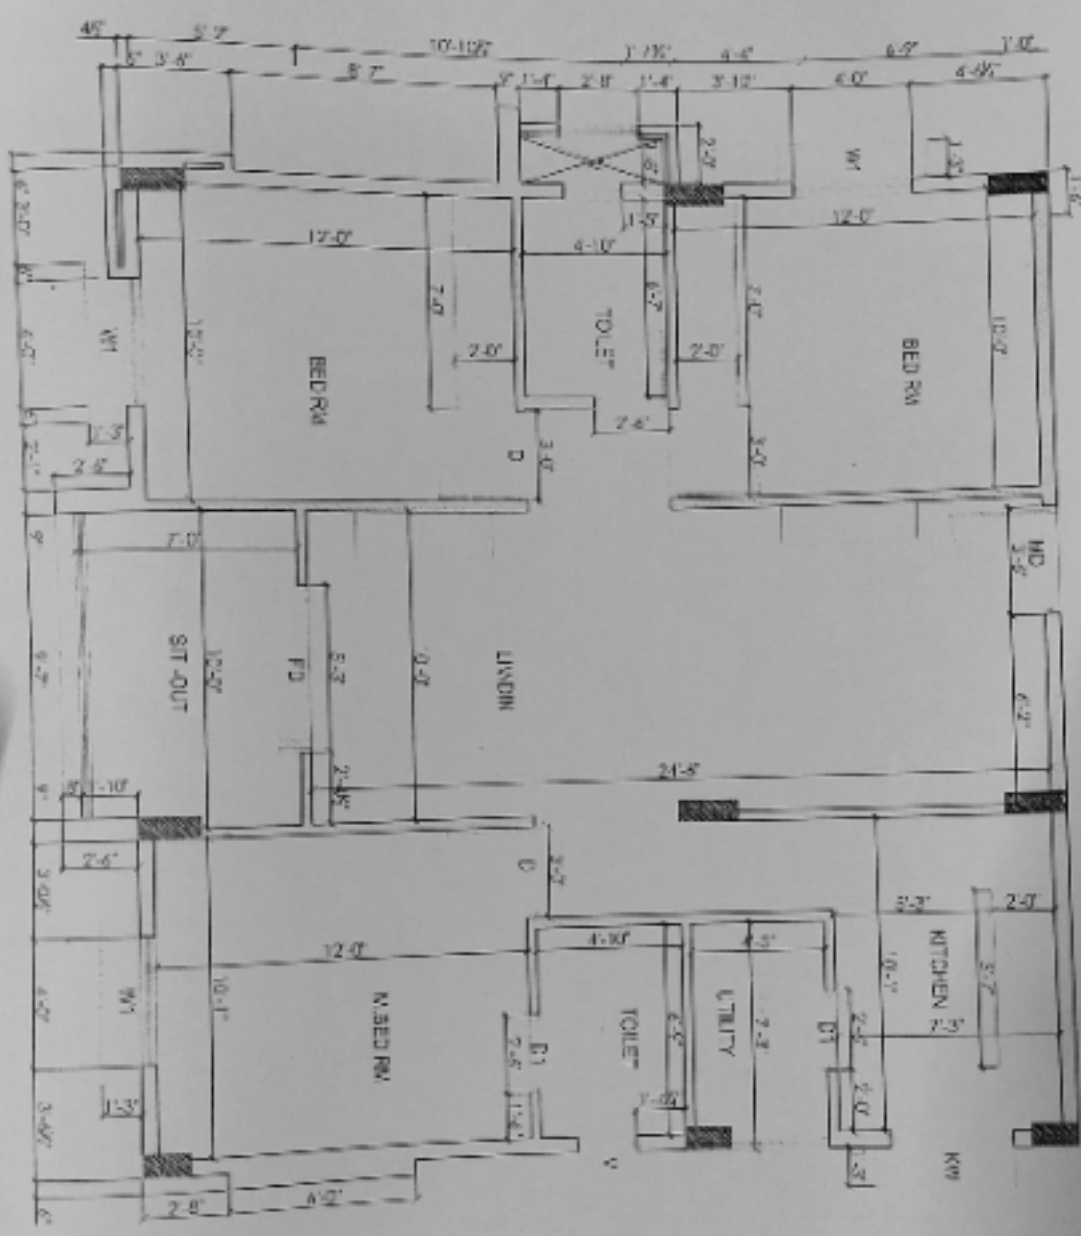

ptcady

Nash

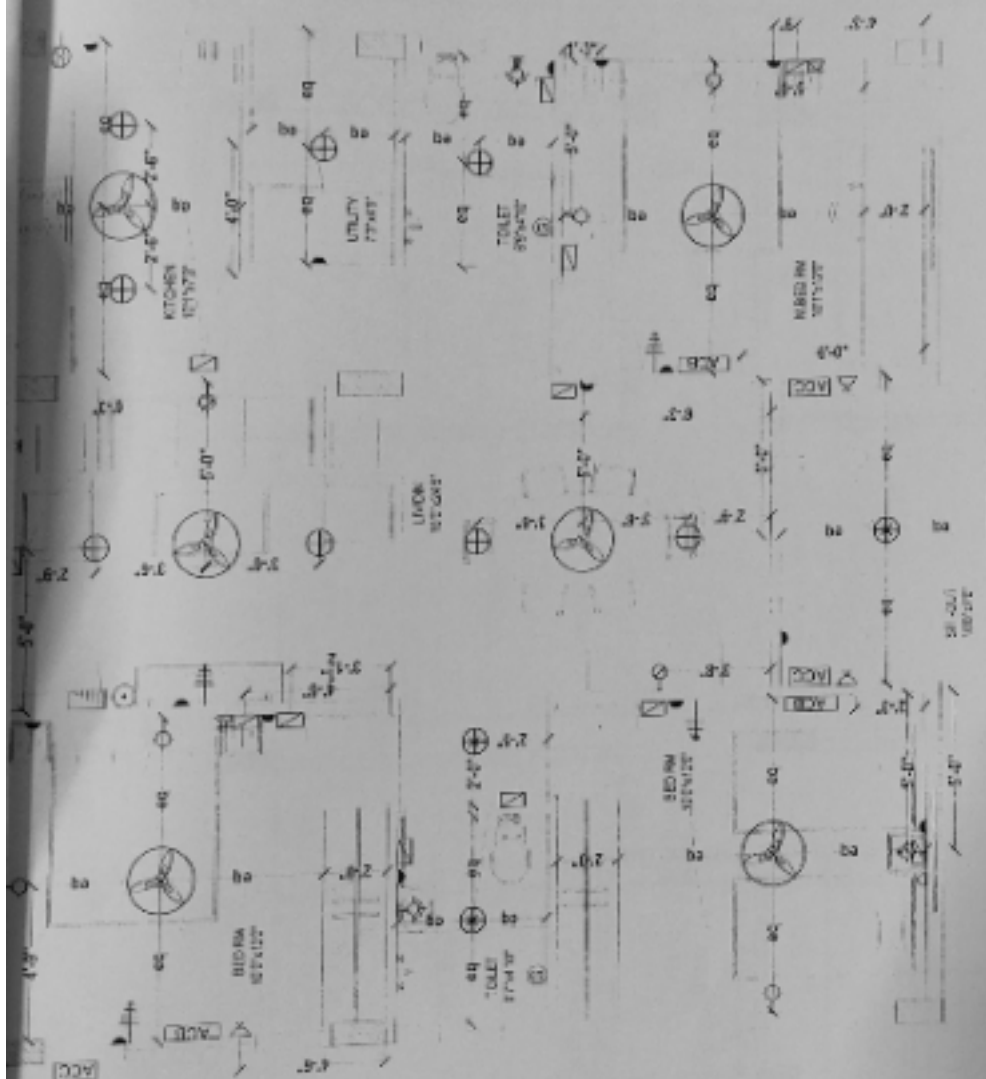


Handwritten signature

Handwritten signature

Description		Direction	Owner & Developer:	Date:	Prepared By:	Approved By:	Scale:	Proposed by
ELECTRICAL PLAN OF TYPE - B			Medi Properties & Investment Pvt Ltd.					Medi Properties & Investment Pvt. Ltd
			Project Name & Phase:					Phone: +91-40-66335551
			Vista Homes				NTS	

D-202

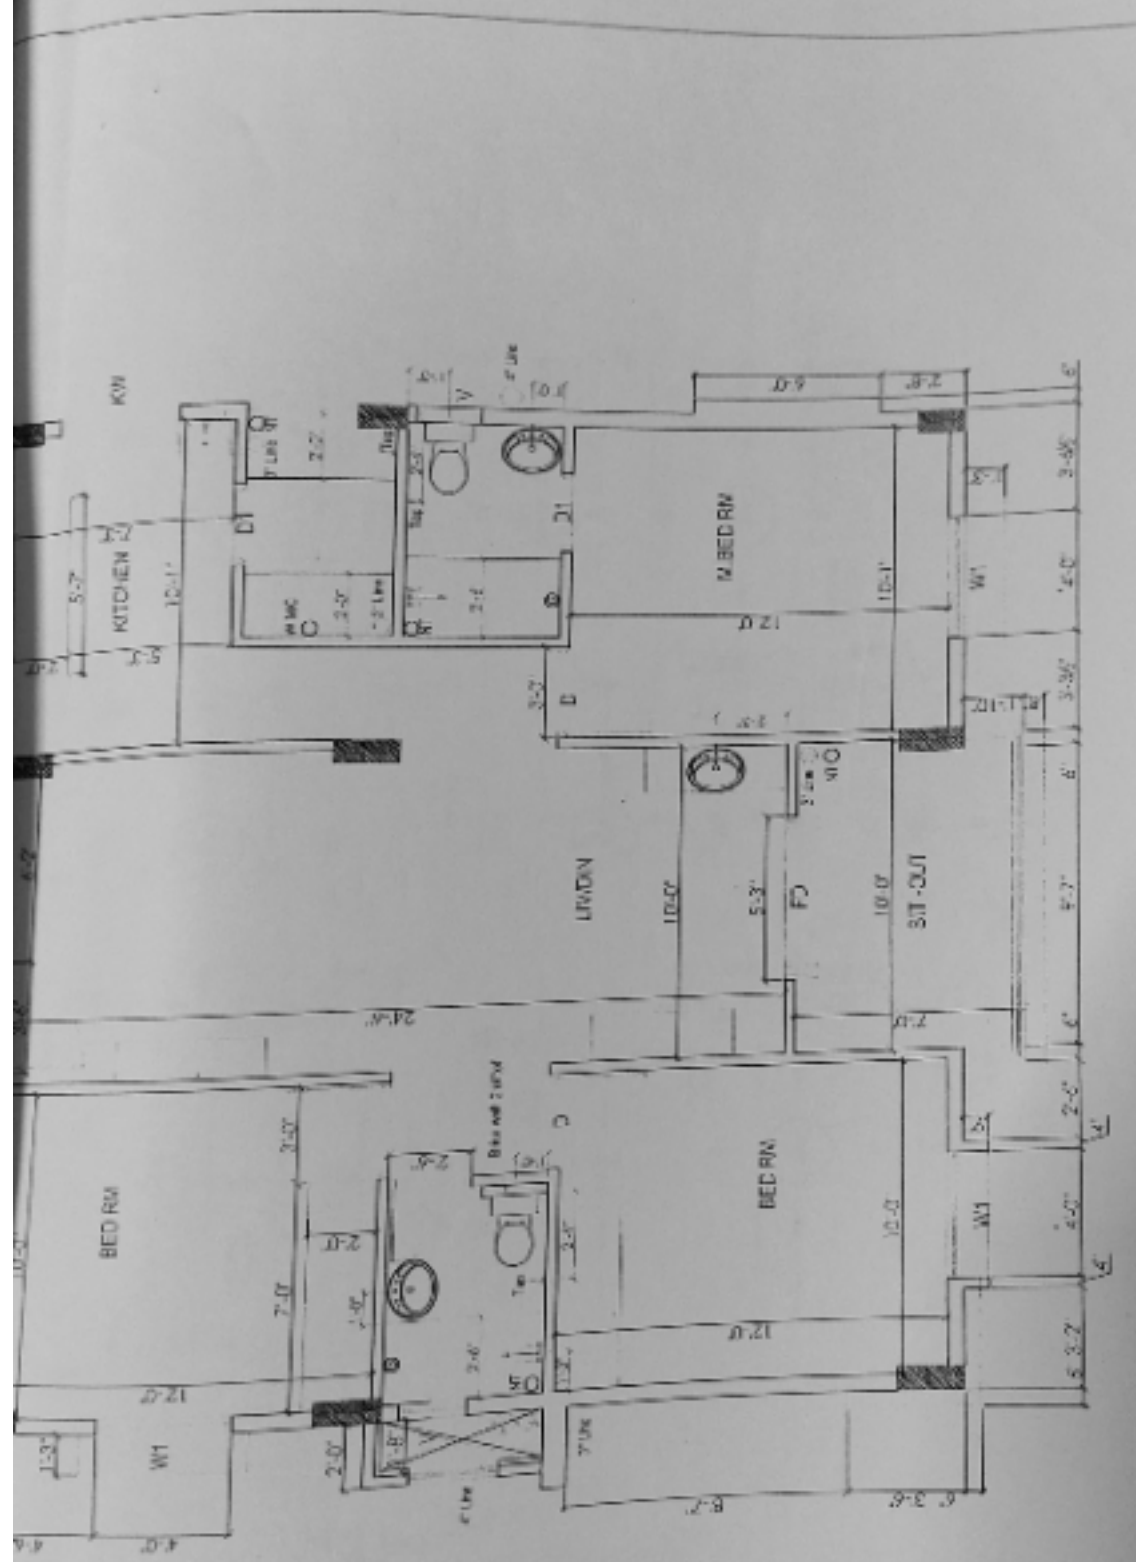


Description		Direction	Owners & Developers :		Date :	Promoted by	
BATHROOM DETAILS OF TYPE - B			Morti Properties & Investment Pvt Ltd.		28.08.13	Modi Properties & Investments Pvt. Ltd.	
			Project Name & Phase :		Prepared By :	Nagalakshmi	
			Visra Homes		Approved By :	Soham Modi	
					Scale :	N.T.S	
						Phone: +91-40-66335551	

Changes in kitchen platform: (mark on plan)

Modulop 12144

Other Changes:

Shut offboard.

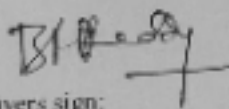Buyers sign: 

Engg. Sign: 

Date: 23/11


Changes in electrical points: (mark on plan)

15 Amp socket in kitchen - 2 Nos Extra


Choice of Bathroom tiles, CP fittings & Sanitary ware:

As per model flat A-101

Buyers sign:

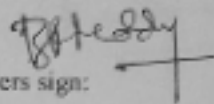

Engg. Sign:

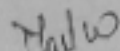

Date:

23/11

Choice of colours:

Lunny flat

Changes in flooring:

As per model flat in 101

Buyers sign:

[Signature]

Engg. Sign:

[Signature]

Date:

25/12/16



VISTA HOMES

Sy. No. 193 to 195, Kushaiguda, Hyderabad- 500 062.
Owned & Developed by: M/s Vista Homes
Head office: 5-4-187/3&4 M G Road Secunderabad.

Details of Additions & Alterations


Flat No	202	Block no.	'I'
Flat Area	1220 sq.ft.	Type	Semi- deluxe/ Deluxe / Luxury
Buyer Name	B.Ravinder REDDY		
Phone No.	9000002276, 040-40188317	Email	ravinderreddy.b@hp.com


I hereby confirm that I have given the details of the minor additions and alterations that are required in the above referred flat in the pages attached herein. Please complete the changes suggested by me. I agree to pay the charges, if any, for the additions and alterations that I have asked you to make, as per the rates suggested by you. I shall deliver all the materials that are required to be provided by me at the site on or before _____. In case I fail to deliver these items to the site by the specified date, you may complete the works in the flat as per the standard items provided by you.

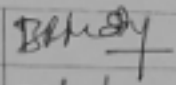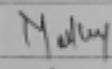Buyers sign		Engg. Sign	
Date:	22/12/2013	Date	23/12/13

Note:

1. Colour shades of paints may vary from batch to batch & company to company. The Builder will not take responsibility of quality of work for dark shades especially green & blue.
2. Shade / colour of natural material like marble and granite can't be guaranteed and may vary from lot to lot. Cracks like appearance in marble is a natural feature and Builder shall not be responsible for repairs or replacement.
3. Availability of bathroom or flooring tiles of the same type /colour/make can not be guaranteed and closest possible type/colour/make may be used in its place.
4. No further change shall be permitted from this day.
5. Please sign on all pages.

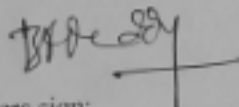
Buyers sign:

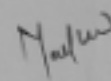
Engg. Sign:

23/12/13
Date: