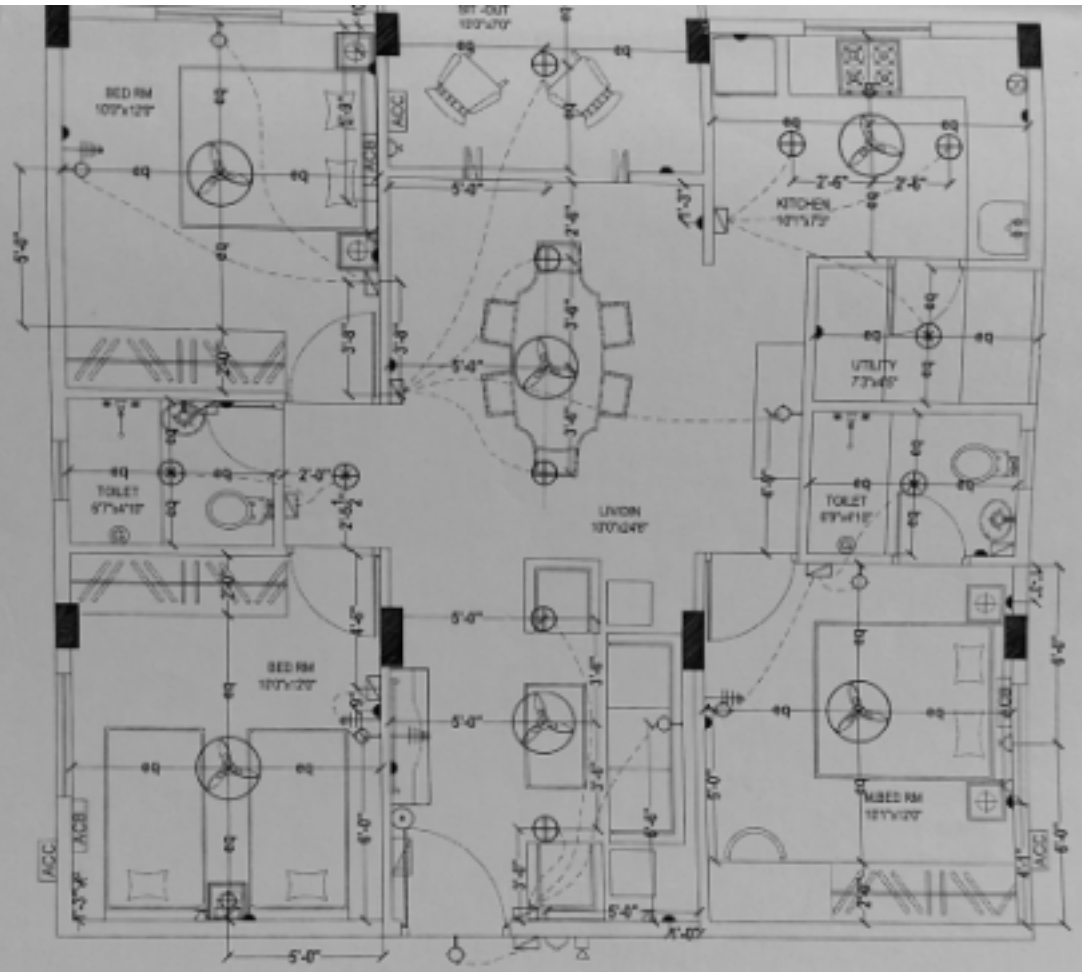

Description	Direction	Owners & Developers :	Date :		Promoted by
ELECTRICAL PLAN OF TYPE - A	N	Modi Properties & Investment Pvt Ltd.	Prepared By :		Modi Properties & Investments Pvt. Ltd.
		Project Name & Phase :	Approved By :		
		Vista Homes	Scale :	N.T.S	Phone:+91-40-66335551

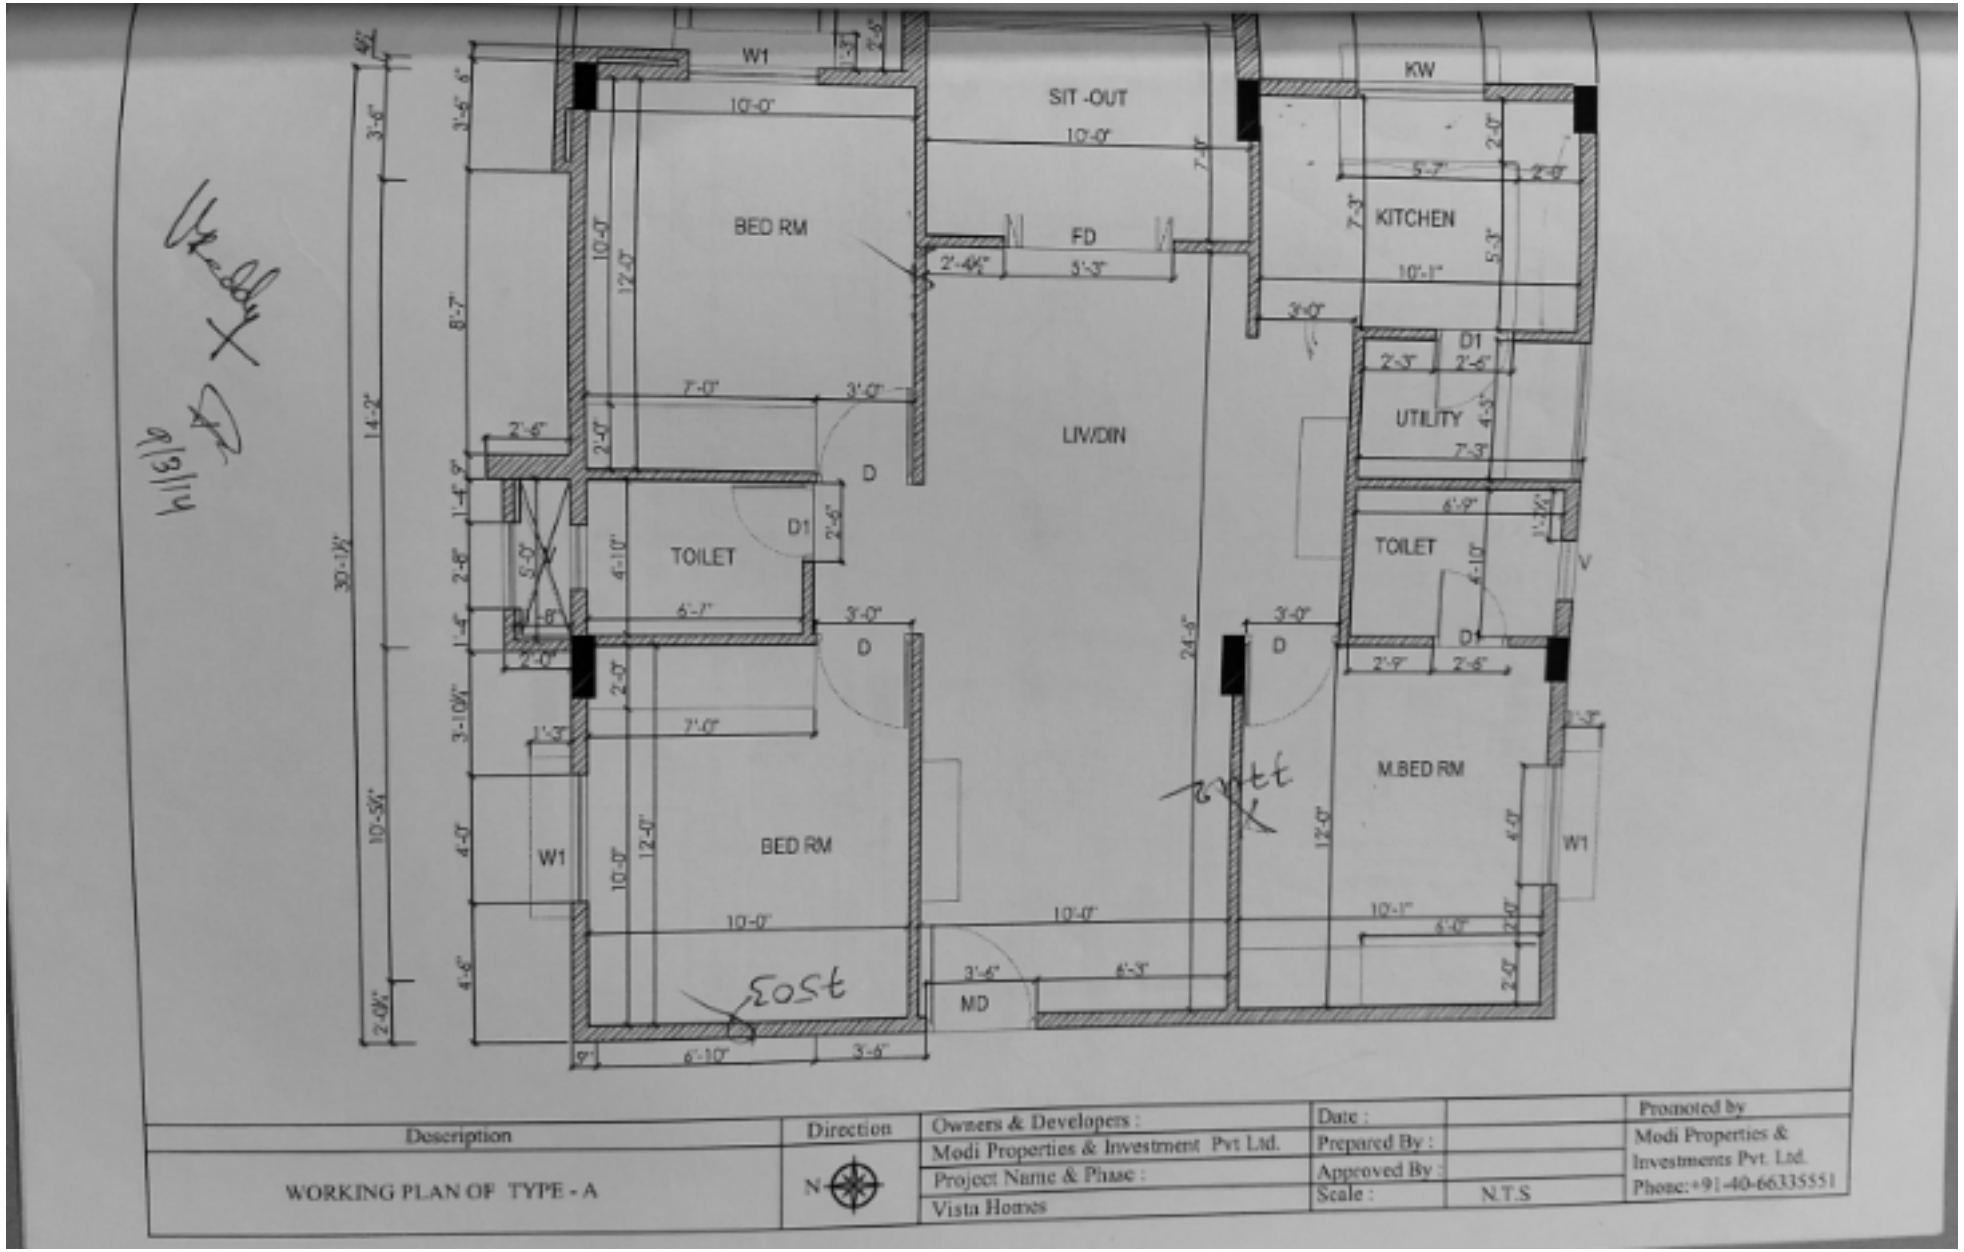

Description	Direction	Owners & Developers :	Date :		Promoted by
WORKING PLAN OF TYPE - A	N	Modi Properties & Investment Pvt Ltd.	Prepared By :		Modi Properties & Investments Pvt. Ltd.
		Project Name & Phase :	Approved By :		Phone:+91-40-66335551
		Vista Homes	Scale :	N.T.S	

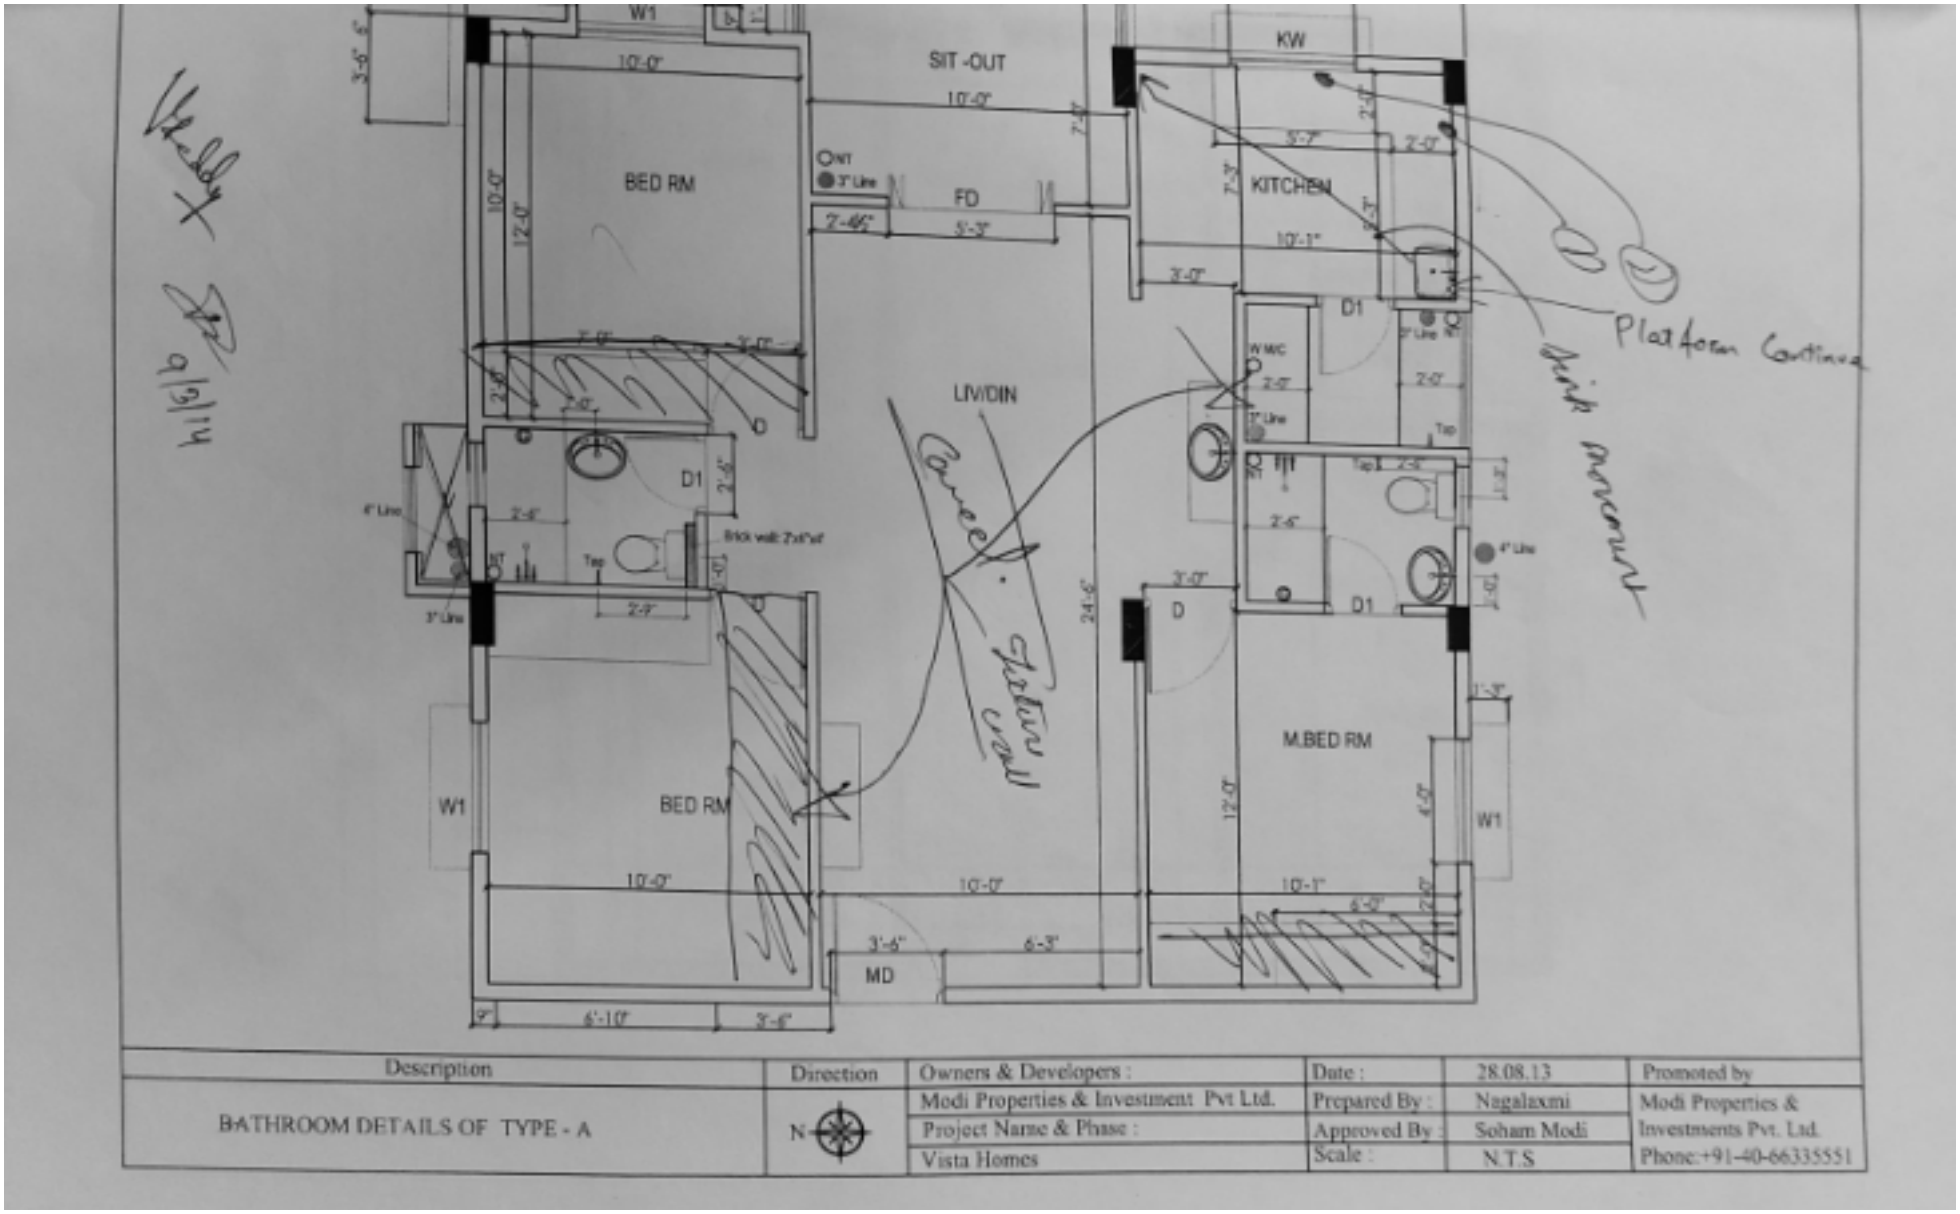

Description	Direction	Owners & Developers :	Date :	28.08.13	Promoted by
BATHROOM DETAILS OF TYPE - A	N	Modi Properties & Investment Pvt Ltd.	Prepared By :	Nagalaxmi	Modi Properties &
		Project Name & Phase :	Approved By :	Soham Modi	Investments Pvt. Ltd.
		Vista Homes	Scale :	N.T.S	Phone:+91-40-66335551

Choice of colours:

Will decide later

1. Heirloom 7151 (Gest Bedroom)
2. Greenery 7806 (H.B.)
3. Surf Green 0266 (G.B)
4. Common Calave Breezy Day.

Changes in flooring:

Will decide later.
Same as A-101 (Module plate)

11/10/14

Buyers sign:

Engg. Sign:

9/3/14
Date:

Changes in electrical points: (mark on plan)

(1) one 15 Amps socket in kitchen for micro wave

(2) one 15 Amps socket in kitchen for Chimney

Choice of Bathroom tiles, CP fittings & Sanitary ware:

Same as model flat - at
& Utility Tiles & C.T, M.T Same as
A-Block-101

21/10/14

Buyers sign:

Engg. Sign:

9/3/14

Date:

Changes in kitchen platform: (mark on plan)

Modular Kitchen

Other Changes:

1. Want 3 lofts in 3 bed rooms
2. Want sink movement from south west to north east corner
3. Want 2 texture walls in Hall & dining
4. Customer interested in extra false ceiling.

Buyers sign:

Engg. Sign:

Date: 9/3/14

A

VISTA HOMES

Sy. No. 193 to195, Kushaiguda, Hyderabad– 500 062.
Owned & Developed by: M/s Vista Homes
Head office; 5-4-187/3&4 M G Road Secunderabad.

Details of Additions & Alterations

Flat No	401	Block no.	'B'
Flat Area	1220 sft.	Type	Semi- deluxe/ Deluxe / Luxury ✓
Buyer Name	V Jayapal Reddy		
Phone No.	9985390794	Email	Jayapalvreddy@gmail.com.

I hereby confirm that I have given the details of the minor additions and alterations that are required in the above referred flat in the pages attached herein. Please complete the changes suggested by me. I agree to pay the charges, if any, for the additions and alterations that I have asked you to make, as per the rates suggested by you. I shall deliver all the materials that are required to be provided by me at the site on or before _____. In case I fail to deliver these items to the site by the specified date, you may complete the works in the flat as per the standard items provided by you.

Buyers sign	Vreddy	Engg. Sign	
Date:	09/03/2014	Date	09/3/14

Note:

1. Colour shades of paints may vary from batch to batch & company to company. The Builder will not take responsibility of quality of work for dark shades especially green & blue.
2. Shade / colour of natural material like marble and granite can't be guaranteed and may vary from lot to lot. Cracks like appearance in marble is a natural feature and Builder shall not be responsible for repairs or replacement.
3. Availability of bathroom or flooring tiles of the same type /colour/make can not be guaranteed and closest possible type/colour/make may be used in its place.
4. No further change shall be permitted from this day.
5. Please sign on all pages.

Vreddy

Buyers sign:

Engg. Sign:

9/3/14

Date: