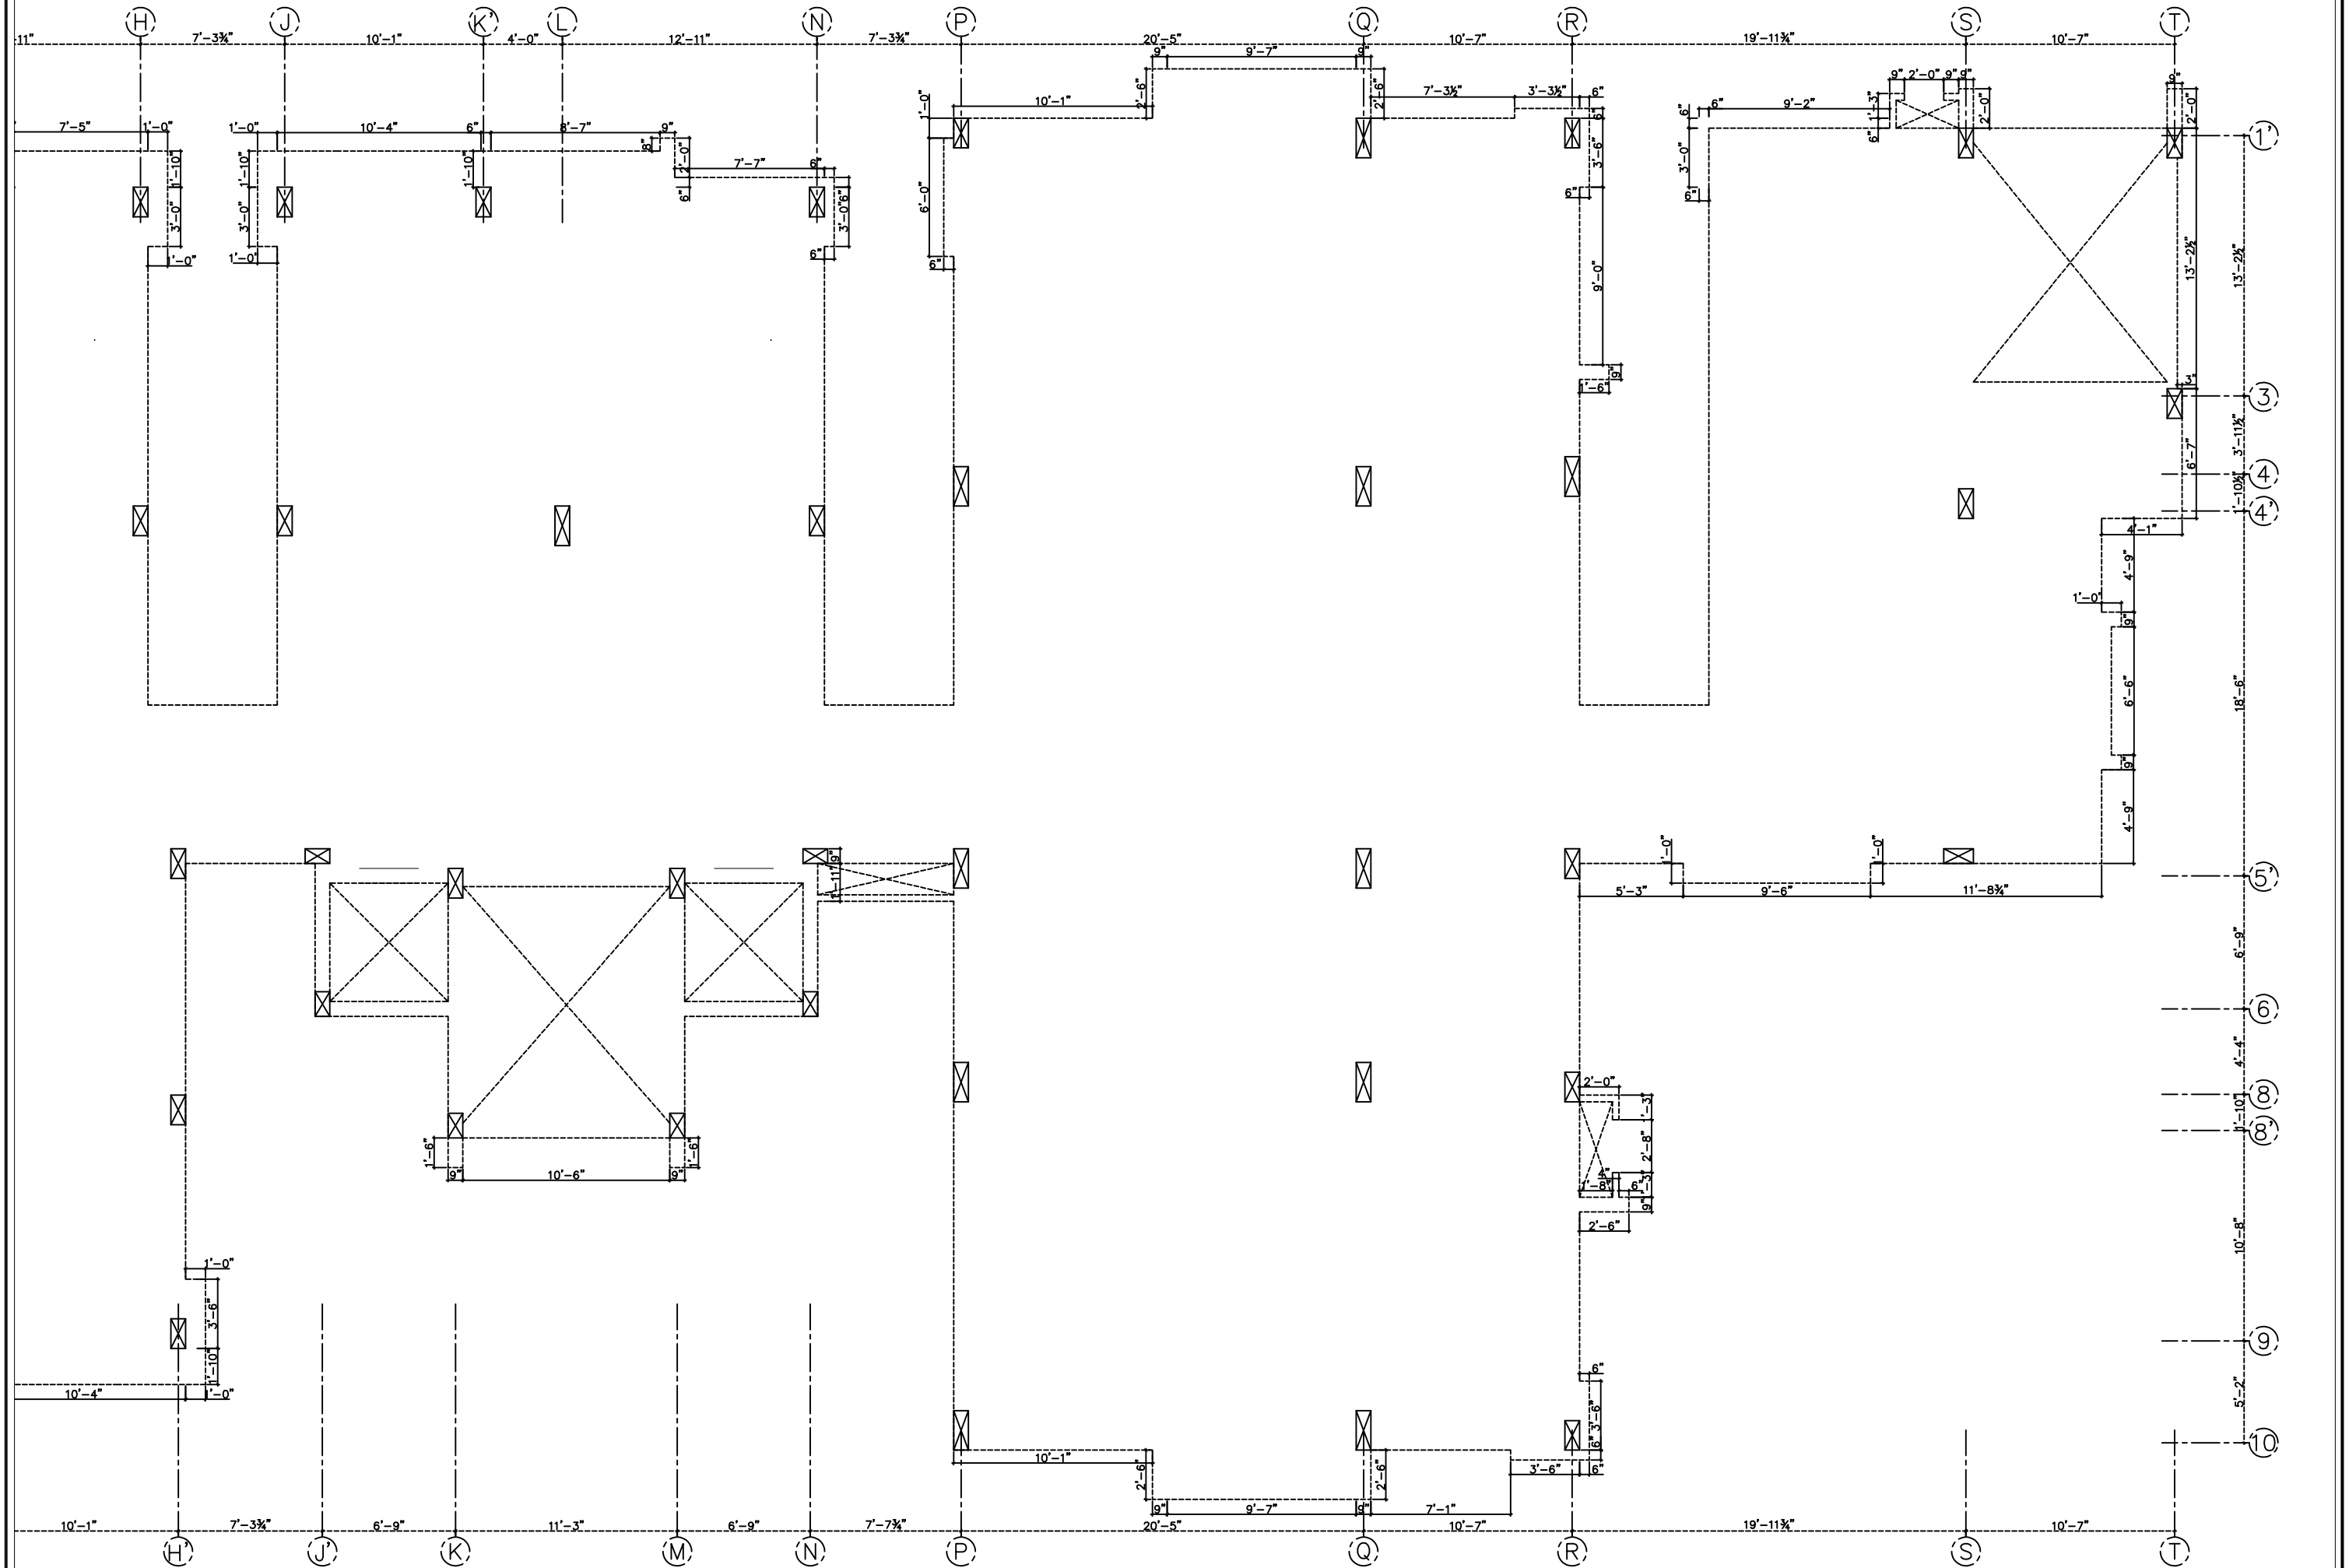

KEY PLAN

Owners & Developers:	R.No.	DATE	REVESION
5-4-187 /3&4,SOHAM MANSION,II FLOOR, M.G. ROAD, SECUNDERABAD-500003. PHONE: 66335551(4LINES) FAX: 040-27544058 E-MAIL : INFO @MODIPROPERTIES.COM			

NOTE:-
1. ALL THE DIMENSIONS ARE IN FPS SYSTEM.
2. ONLY FIGURED DIMENSIONS SHALL BE FOLLOWED, DO NOT SCALE THE DRAWING.
3. THIS SHEET SUPERSEDES ALL PREVIOUSLY REVISED ARCHITECTURAL DRAWING OF SAME NUMBERS
4. ALL LARGE SCALE DRAWINGS SHALL SUPERSEDE THE SMALL SCALE ONES.
5. ANY DISCREPANCY IN THE DRAWINGS SHALL BE BROUGHT TO THE NOTICE OF THE CONSULTANTS,BEFORE EXECUTION OF WORK.

SCALE:	N.T.S
DATE :	19-03-2013
DRAWN :	G. MOTIRAM
CHECKED& APPROVED :	KULKARNI

TITLE: VISTA HOMES BLOCK C 2nd FLOOR SLAB PROJECTION [PART-02]

DWG. NO. KC/VH/AD/C/2nd./PRO/02 REV. No. 00

Architects & Engineers

KULKARNI CONSULTANT'S
STRUCTURAL ENGINEERS, ARCHITECTS & PROJECT CONSULTANT'S
#216, KUBERA TOWER'S, NARAYAN GUDA,HYDERABAD.