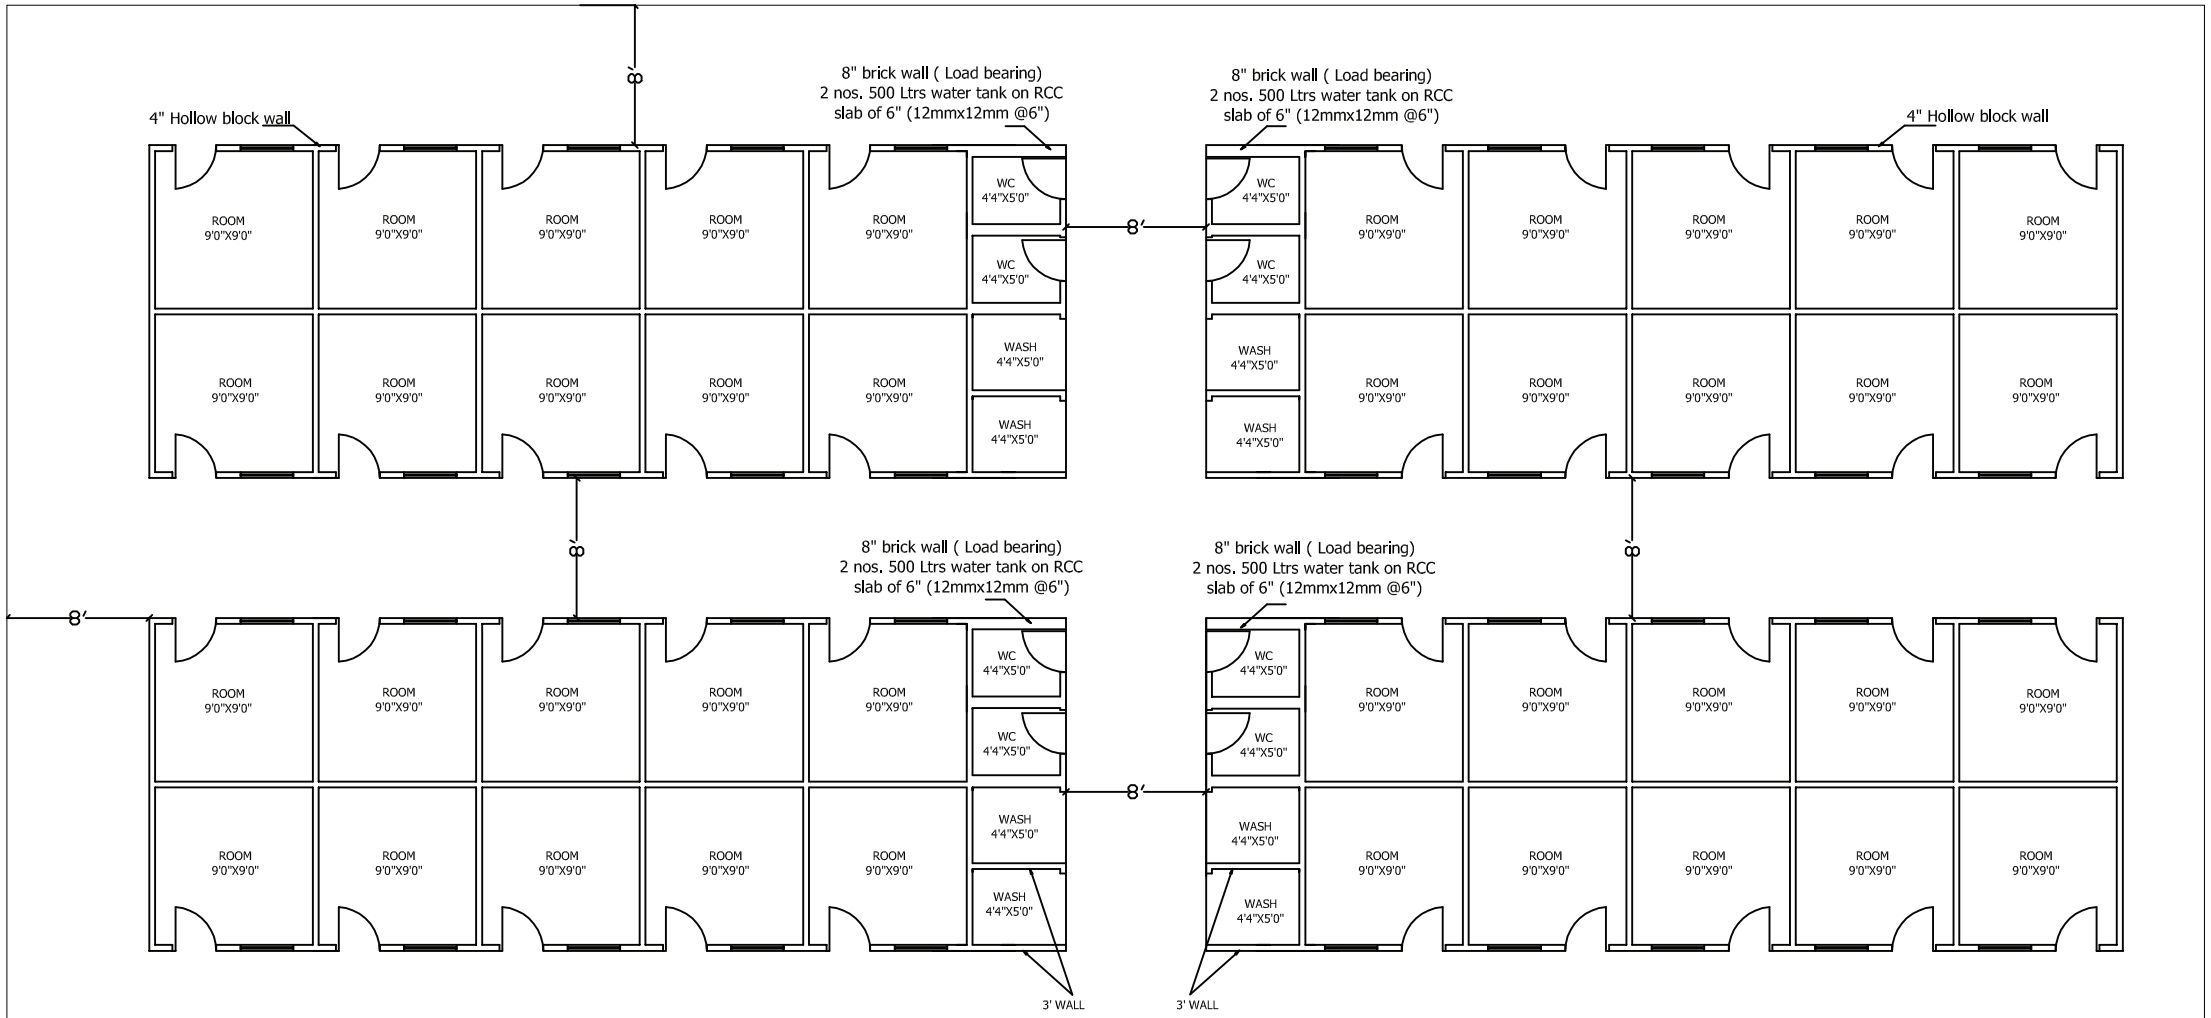

Description	Direction	Owners & Developers :	Date :	18.05.2017	Promoted by
LABOUR QUARTERS LAYOUT			Prepared By :	Nagalaxmi	Modi Properties & Investments Pvt. Ltd. Phone:+91-40-66335551
		Project Name & Phase :	Approved By :	Soham Modi	
			Scale :	N.T.S	