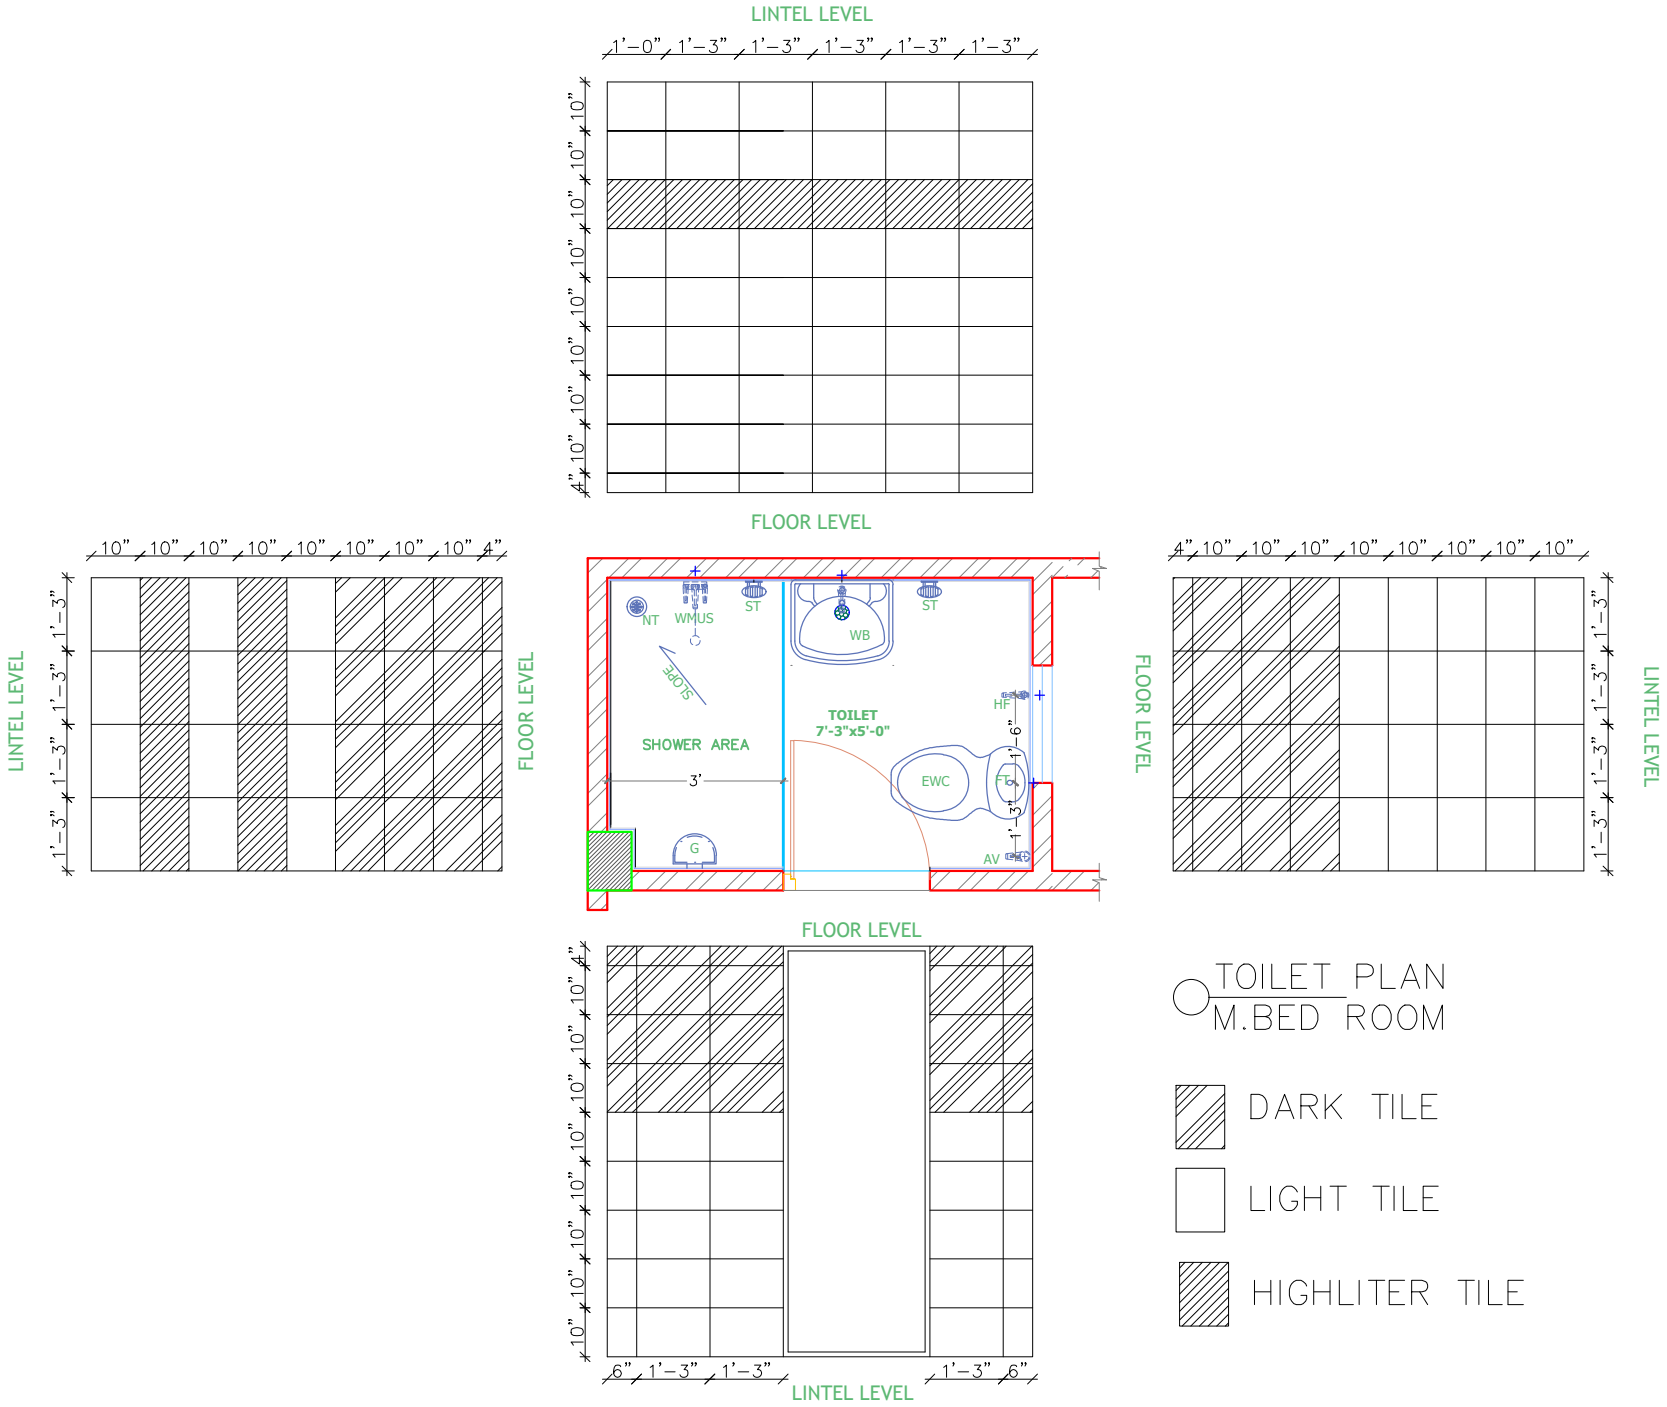

Description	Direction	Owners & Developers :	Date :	30.12.15	Promoted by
BATH ROOM DADO TILE LAYOUT TYPE-B	N	Modi Properties & Investment Pvt Ltd.	Prepared By :		Modi Properties & Investments Pvt. Ltd. Phone:+91-40-66335551
		Project Name & Phase :	Approved By :	Soham Modi	
		Nilgiri Estates	Scale :	N.T.S	