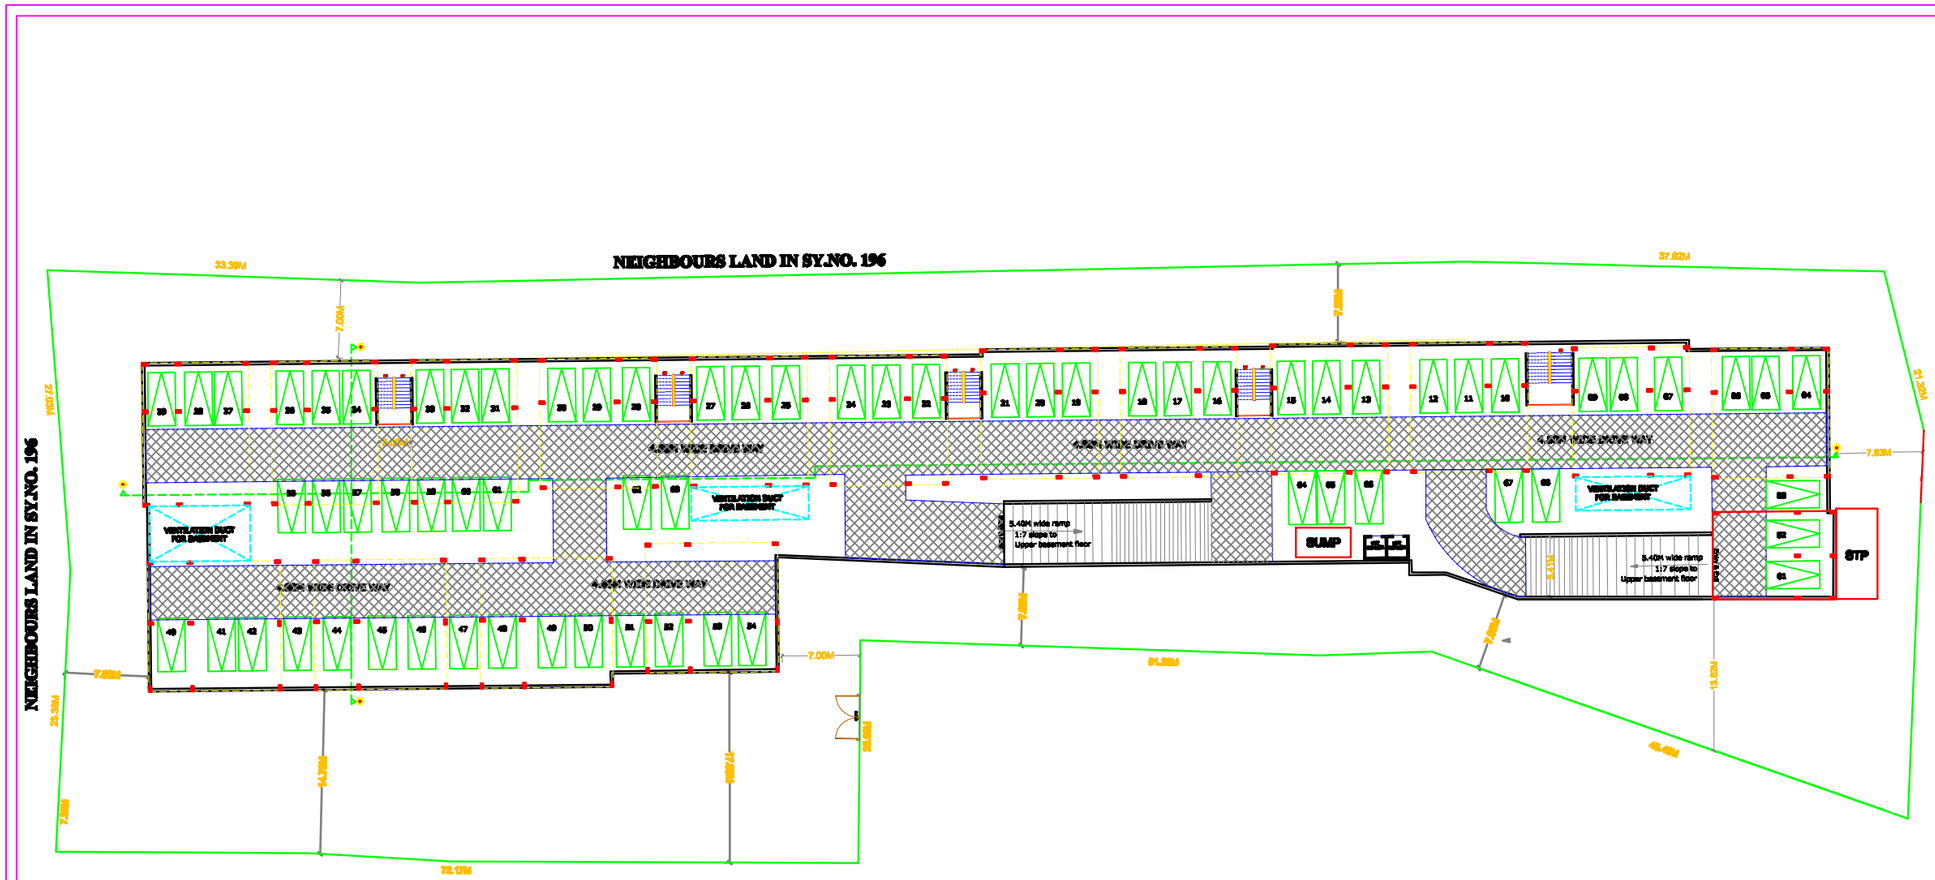

LOWER BASEMENT FLOOR

PLAN SHOWING THE PROPOSED GROUP HOUSING SCHEME IN SY.NO. 196/P, 196/P KOMMUR VILLAGE, SHIGLI ALMEL CIRCLE, KANDUKUR MANDAL, RANGAREDDY DISTRICT, TELANGANA.

BELONGING TO:

SPECIFICATIONS

SCHEDULE OF OPENINGS

AREA STATEMENT

BUILDING SEAL

SIGNATURE

SIGNATURE OF THE STRUCTURAL ENGINEER

SIGNATURE OF THE ARCHITECT

SHEET NO 2 OF 8