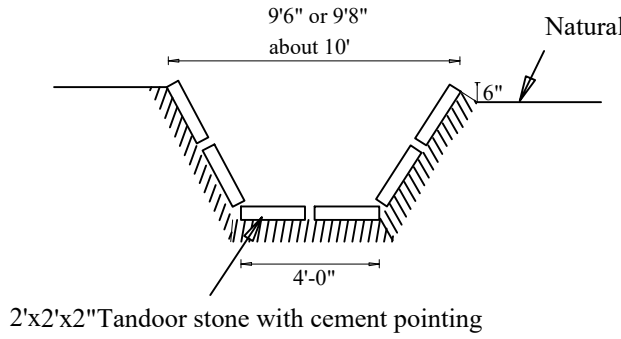

Open Nala Section

Covered Nala Section

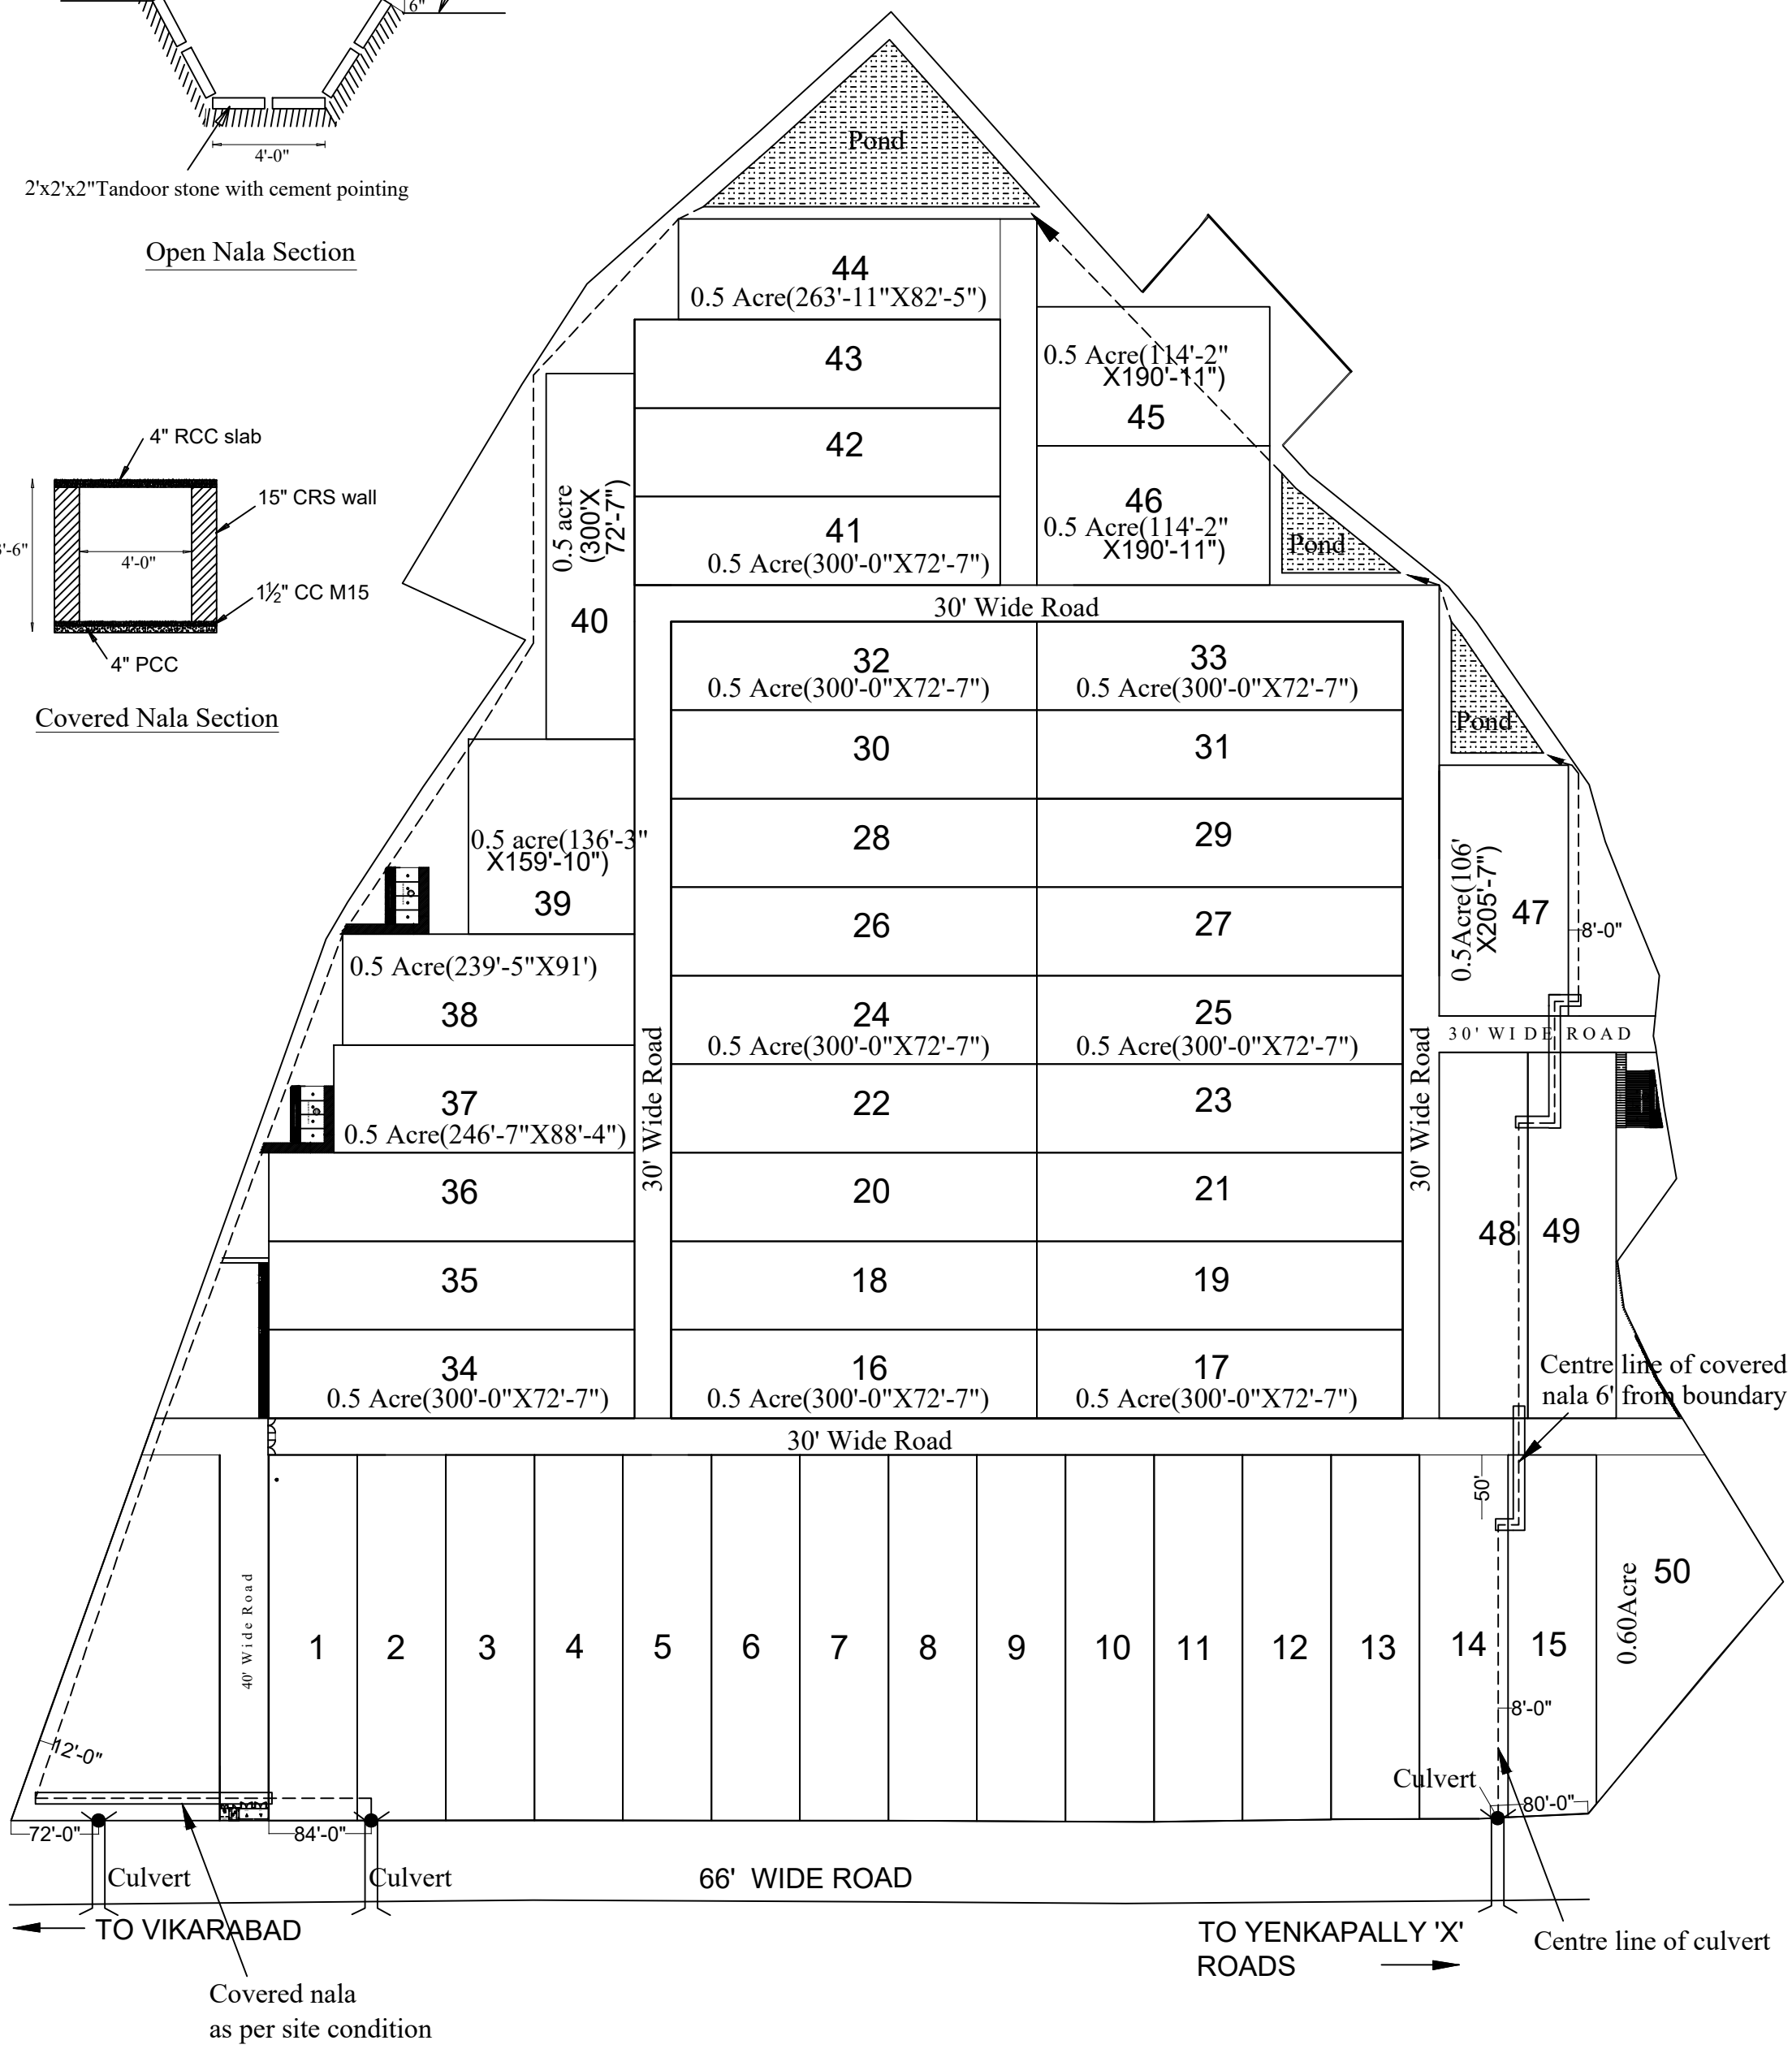

Description	Direction	Owners & Developers :	Date :	17.02.2017	Promoted by
PLAN FOR NALA FROM CULVERT TO PONDS	N	Modi Properties & Investments Pvt.Ltd.	Prepared By :		Modi Properties & Investments Pvt. Ltd. Phone:+91-40-66335551
		Project Name & Phase :	Approved By :	Soham Modi	
		Serene Farms	Scale :	N.T.S	